


SITE AREA	= 5,950.000 s.m.
MEAN ROAD LEVEL OF LAI PING ROAD	= 184.055

SITE AREA	= 5,950.000 s.m.
MEAN ROAD LEVEL OF LAI PING ROAD	= 184.055

 

GROUND FLOOR DIAGRAM
(REFER TO DWG. NO. 204)


FRONT ELEVATION (FACING LAI PING ROAD)
(VERTICAL GREEN DETAIL REFER TO DWG. NO. 205)




MLA
ARCHITECTS (HK) LTD
馬梁建築師事務所(香港)有限公司

COVERED GREENERY AREA CALCULATION AT PRIMARY ZONE


(ALL GREENERY AREAS FOR THE PURPOSE OF SC(9) WILL BE DESIGNATED AS COMMON AREA IN DMC)

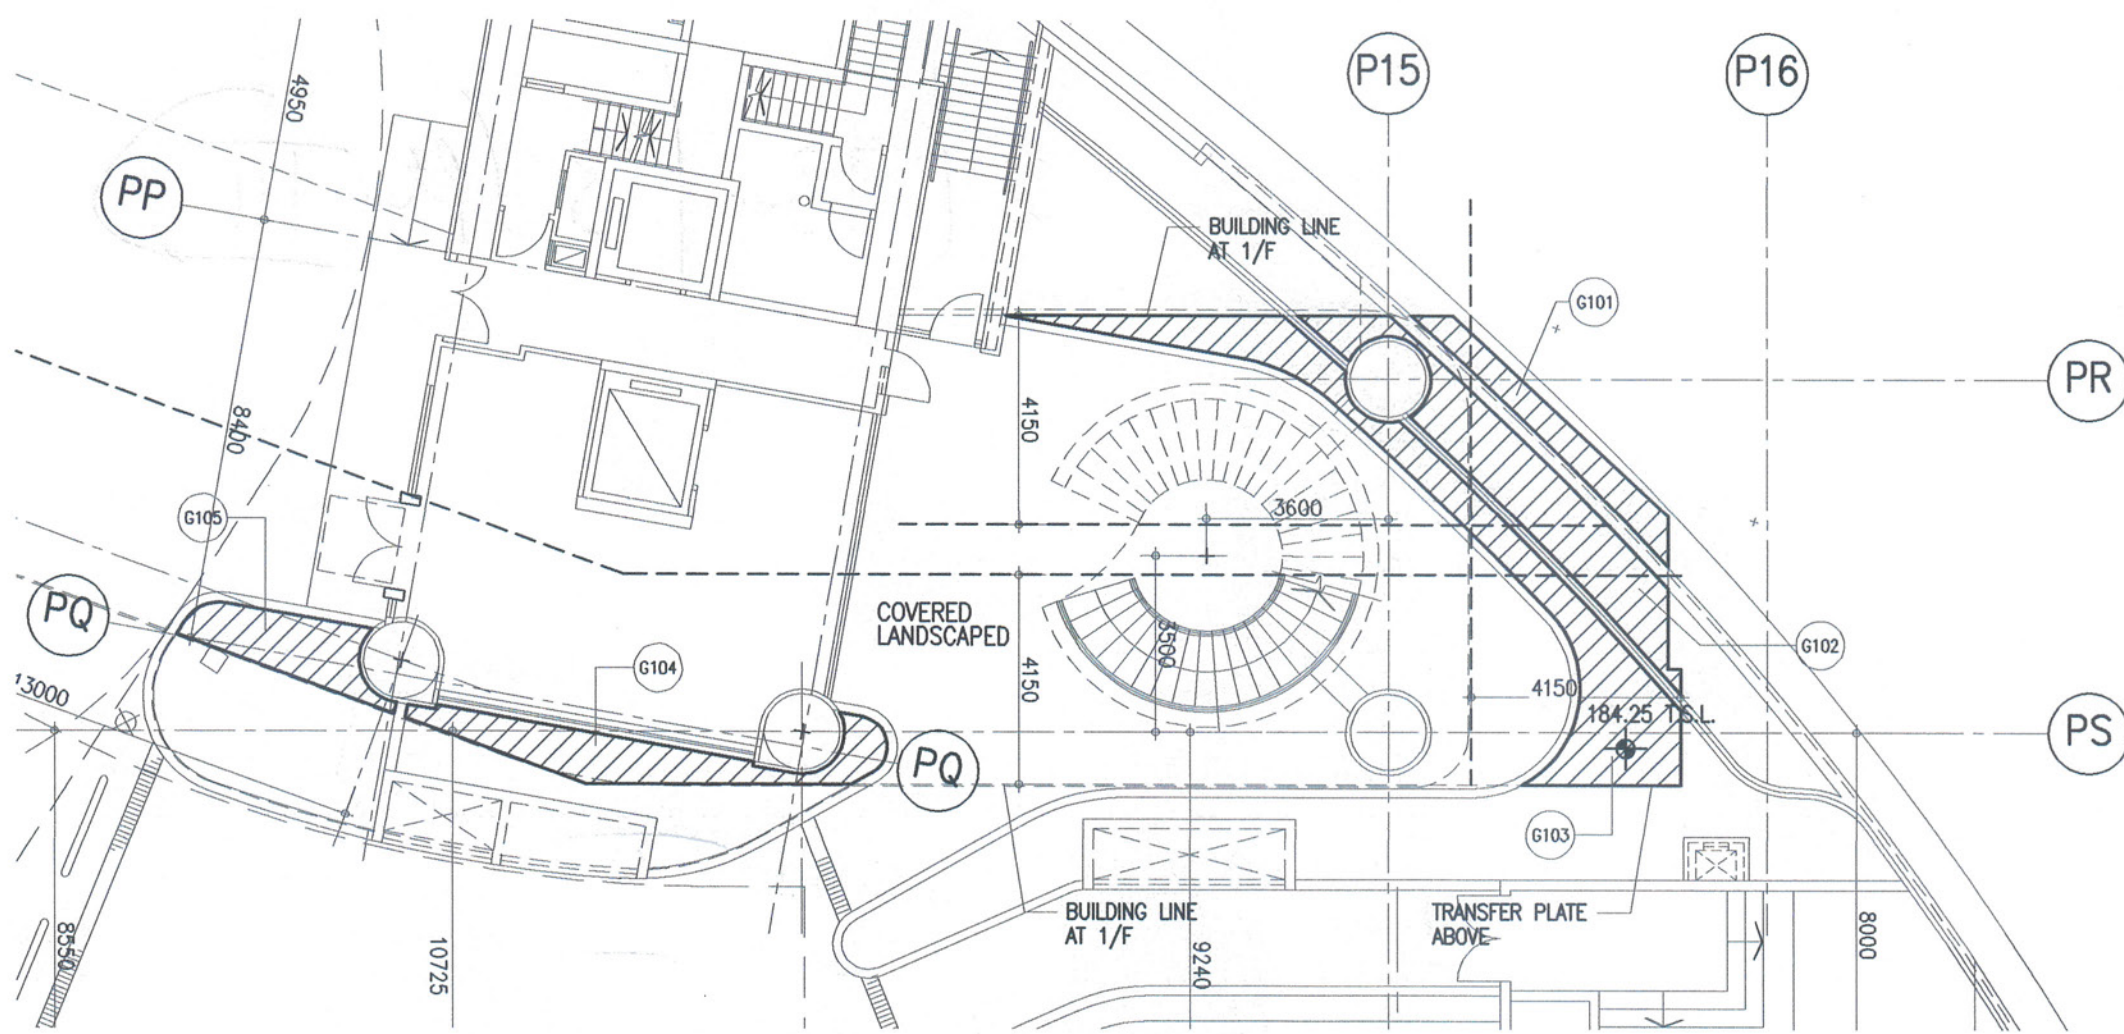

PART PLAN OF G/F (TOWER 1) 183.55 - 179.12 = 4430 m < 15 m
1 : 150 (COVERED LANDSCAPED)

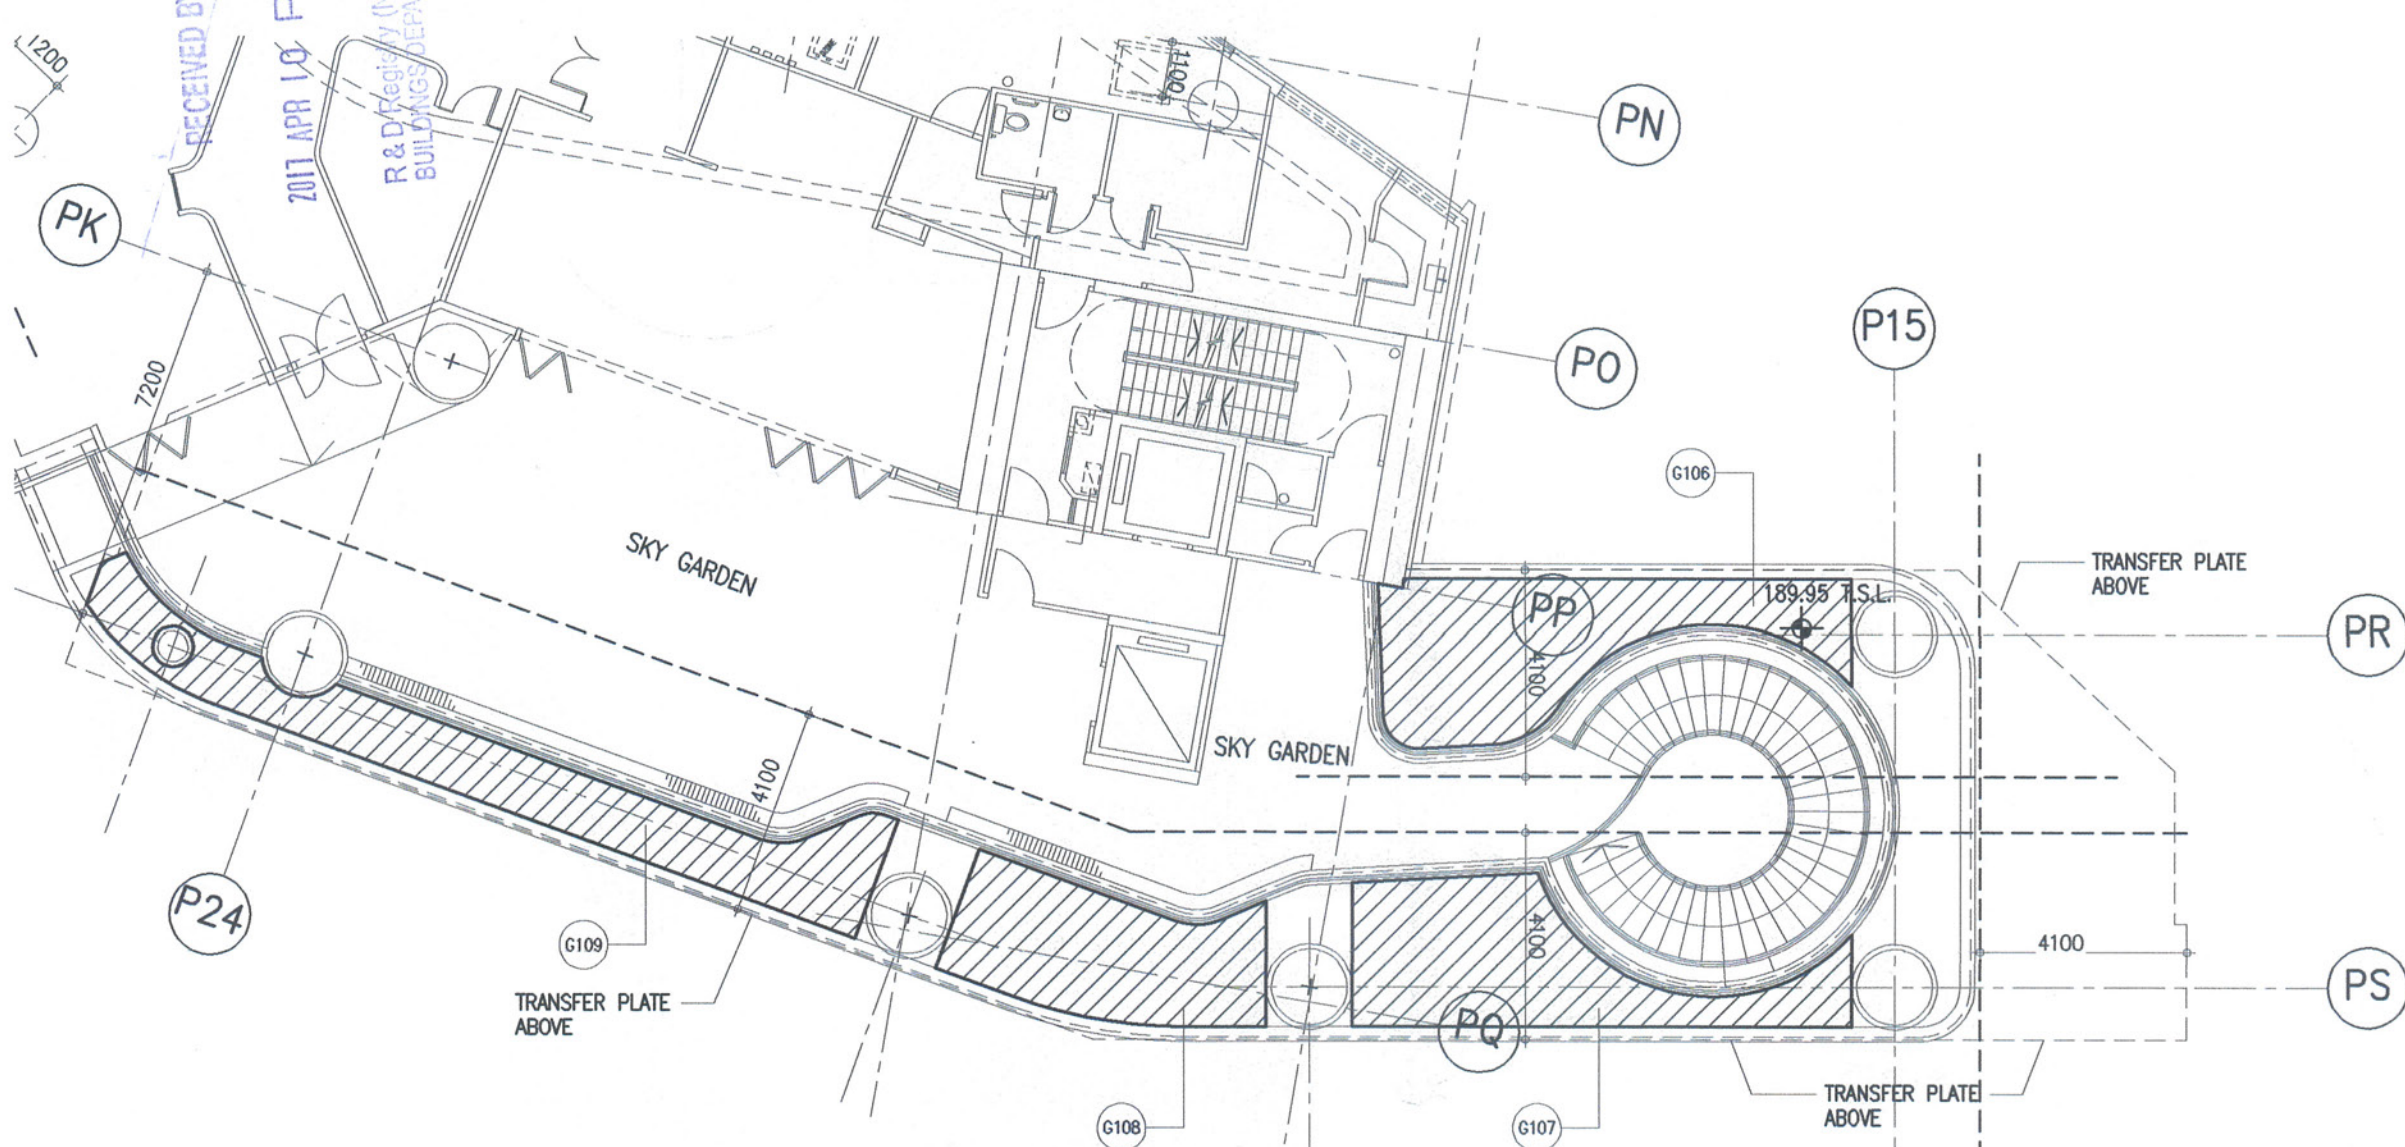

PART PLAN OF 1/F (TOWER 1) 189.35 - 179.91 = 9440 m < 15 m
1 : 150 (SKY GARDEN)

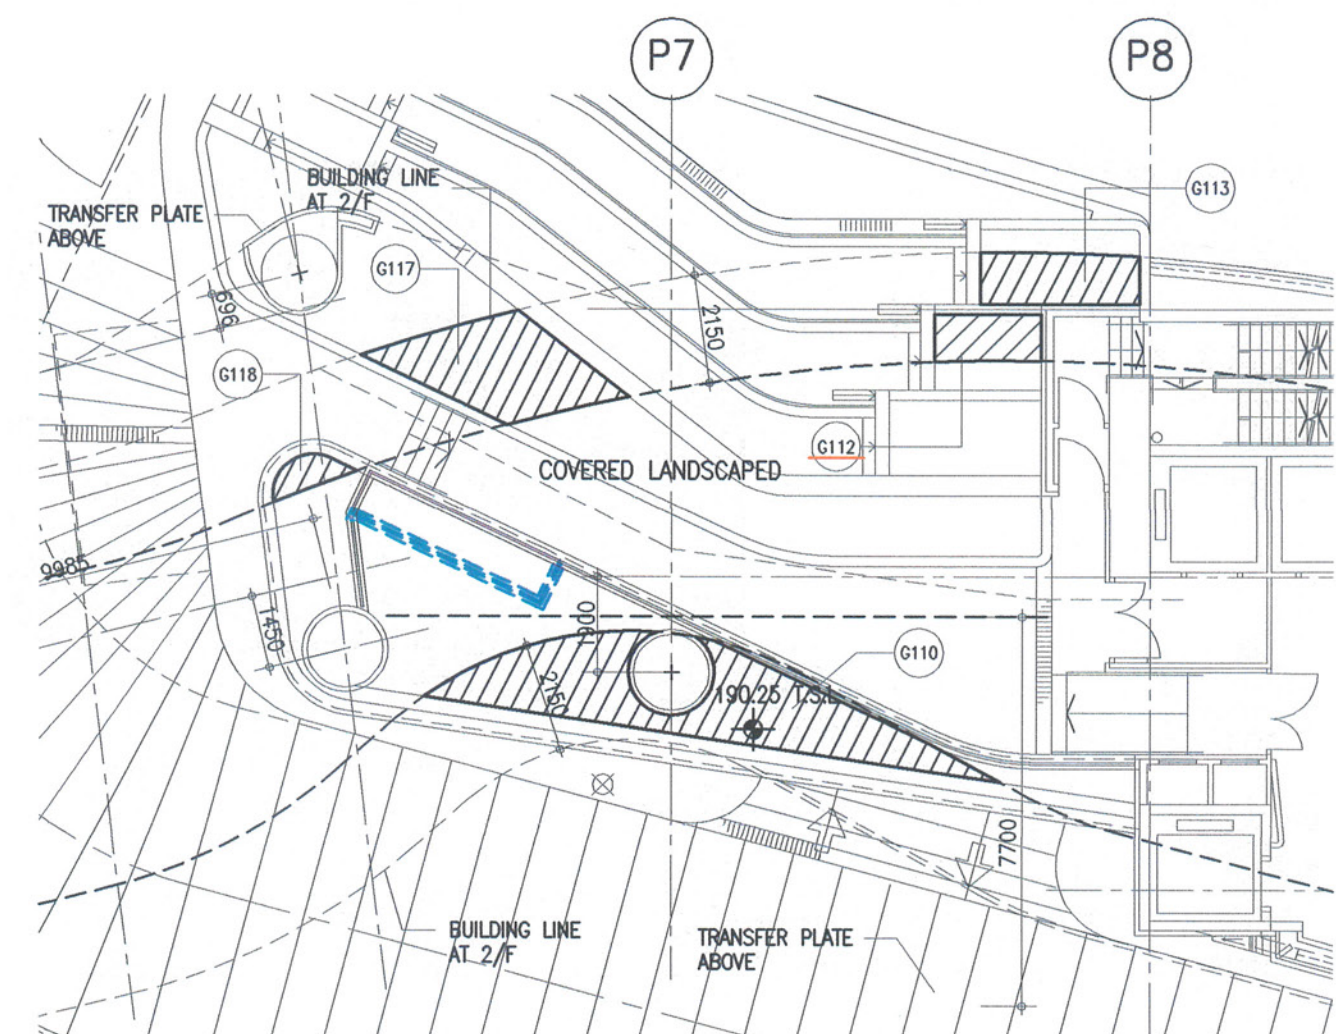

PART PLAN OF 1/F (TOWER 2) 189.50 - 187.59 = 1910 m < 15 m
1 : 150 (COVERED LANDSCAPED)


COVERED GREENERY AREA CALCULATION AT PRIMARY ZONE

TOWER 1 (G/F)	TOWER 1 (1/F)
G101 = 3.797 s.m.	G106 = 18.911 s.m.
G102 = 9.422 s.m.	G107 = 17.941 s.m.
G103 = 13.499 s.m.	G108 = 14.767 s.m.
G104 = 6.398 s.m.	G109 = 20.627 s.m.
G105 = 4.099 s.m.	
TOTAL = 37.215 s.m.	TOTAL = 72.246 s.m.


TOWER 2 (1/F)	TOWER 2 (2/F)
G110 = 11.591 s.m.	G119 = 8.739 s.m.
G111 = 1.090 s.m.	G120 = 6.016 s.m.
G112 = 1.928 s.m.	G121 = 6.686 s.m.
G113 = 3.181 s.m.	G122 = 3.770 s.m.
G114 = 5.128 s.m.	G123 = 15.479 s.m.
G115 = 4.818 s.m.	G124 = 2.976 s.m.
G116 = 2.855 s.m.	G125 = 3.247 s.m.
G117 = 6.146 s.m.	G126 = 2.784 s.m.
G118 = 0.802 s.m.	G127 = 6.749 s.m.
TOTAL = 36.449 s.m.	G128 = 16.352 s.m.
	G129 = 1.816 s.m.
	TOTAL = 74.614 s.m.

TOWER 3 (2/F)
G130 = 6.229 s.m.
G131 = 4.473 s.m.
G132 = 35.090 s.m.
G133 = 19.161 s.m.
G134 = 3.909 s.m.
G135 = 7.328 s.m.
TOTAL = 76.190 s.m.


G101 - G135
= (37.215 + 72.246 + 36.449 + 74.614 + 76.190) x 1/2
= 148.357 s.m. (COVERED GREENERY AREA PROVIDED)
ACCOUNTABLE COVERED GREENERY AREA (REFER TO DWG. NO. 228)
= 87.202 s.m.

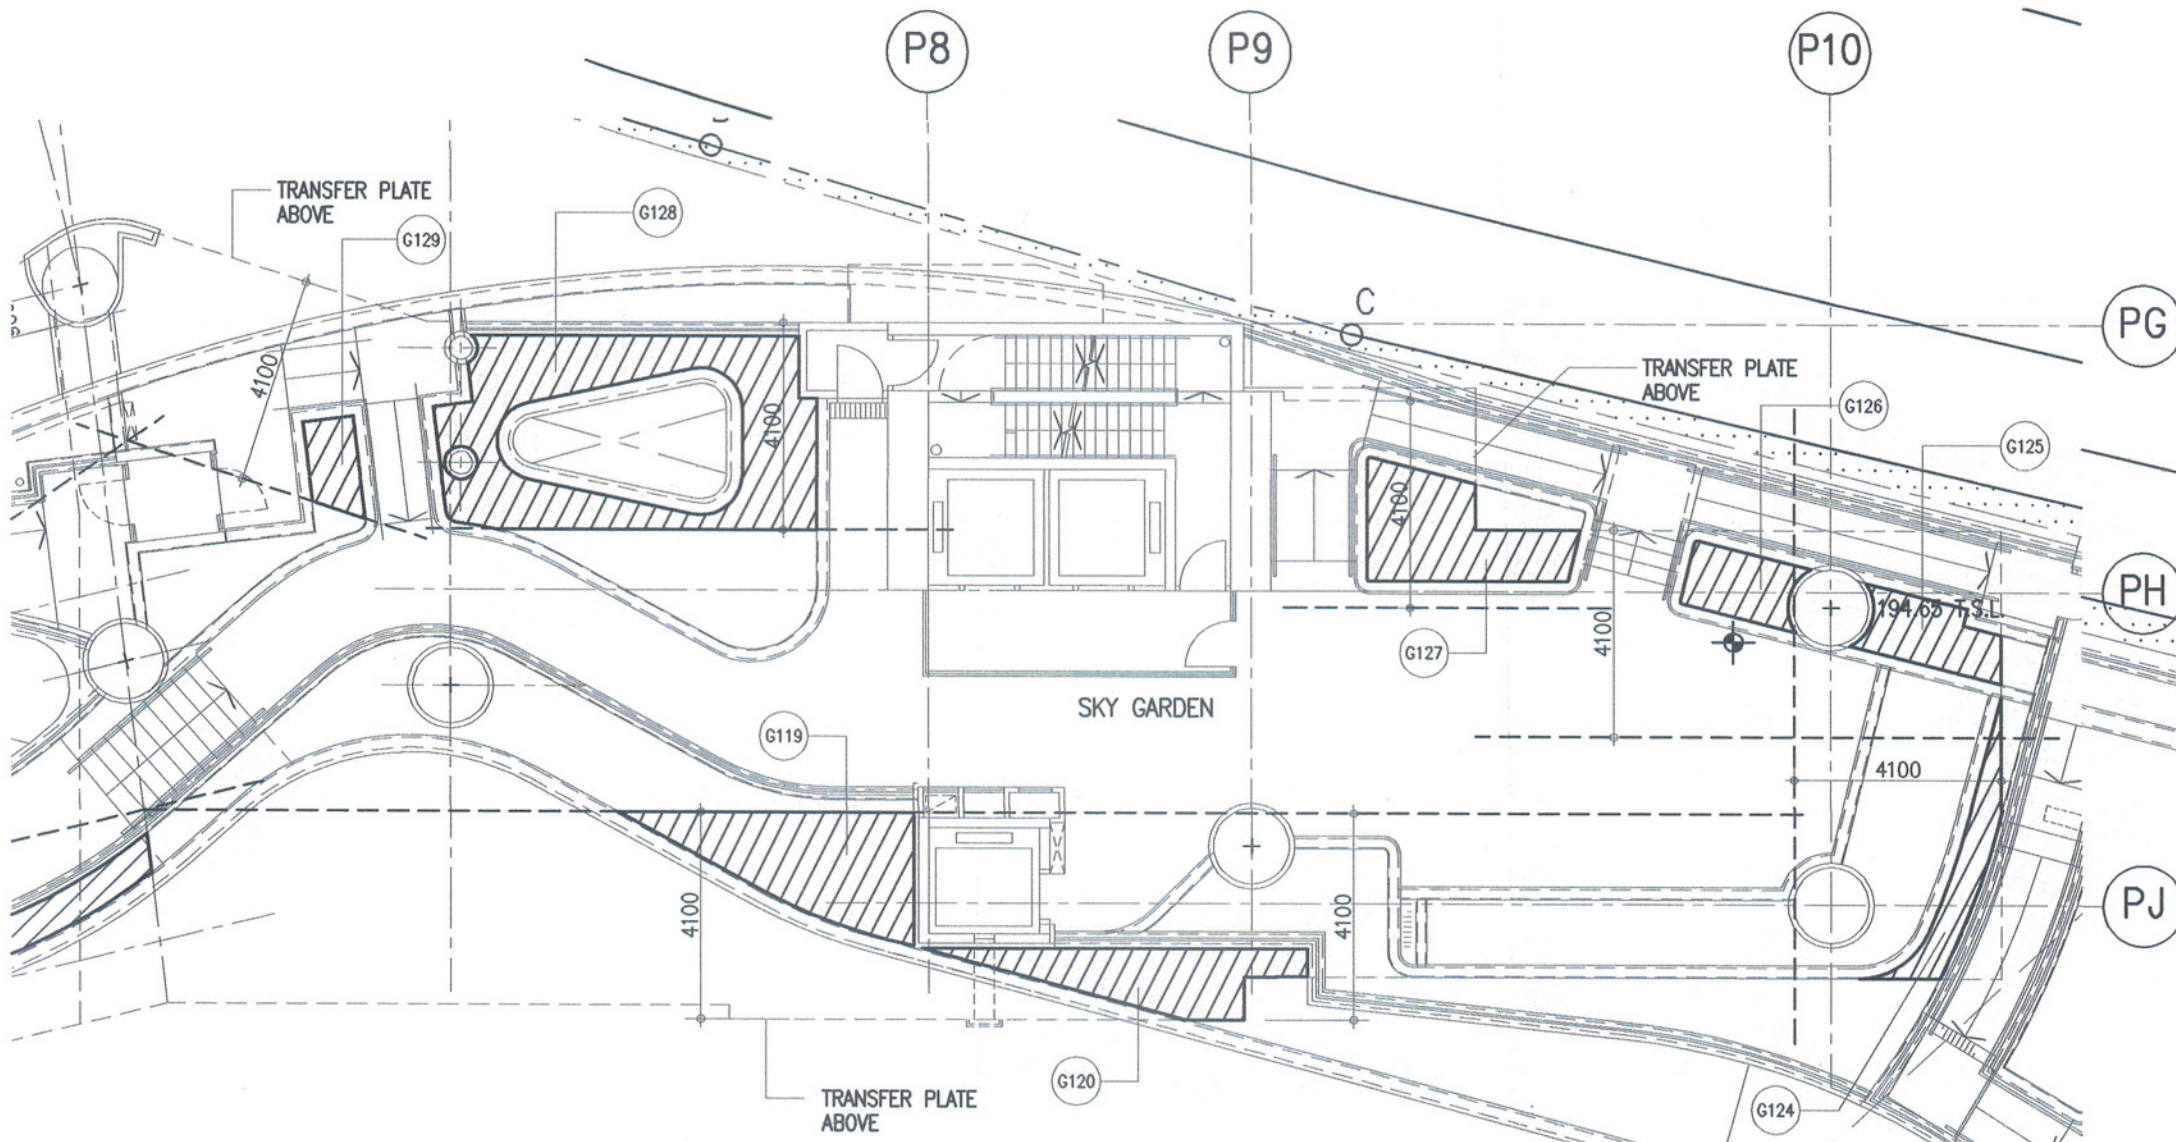

PART PLAN OF 2/F (TOWER 2) 193.10 - 185.30 = 7800 m < 15 m
1 : 150 (SKY GARDEN)

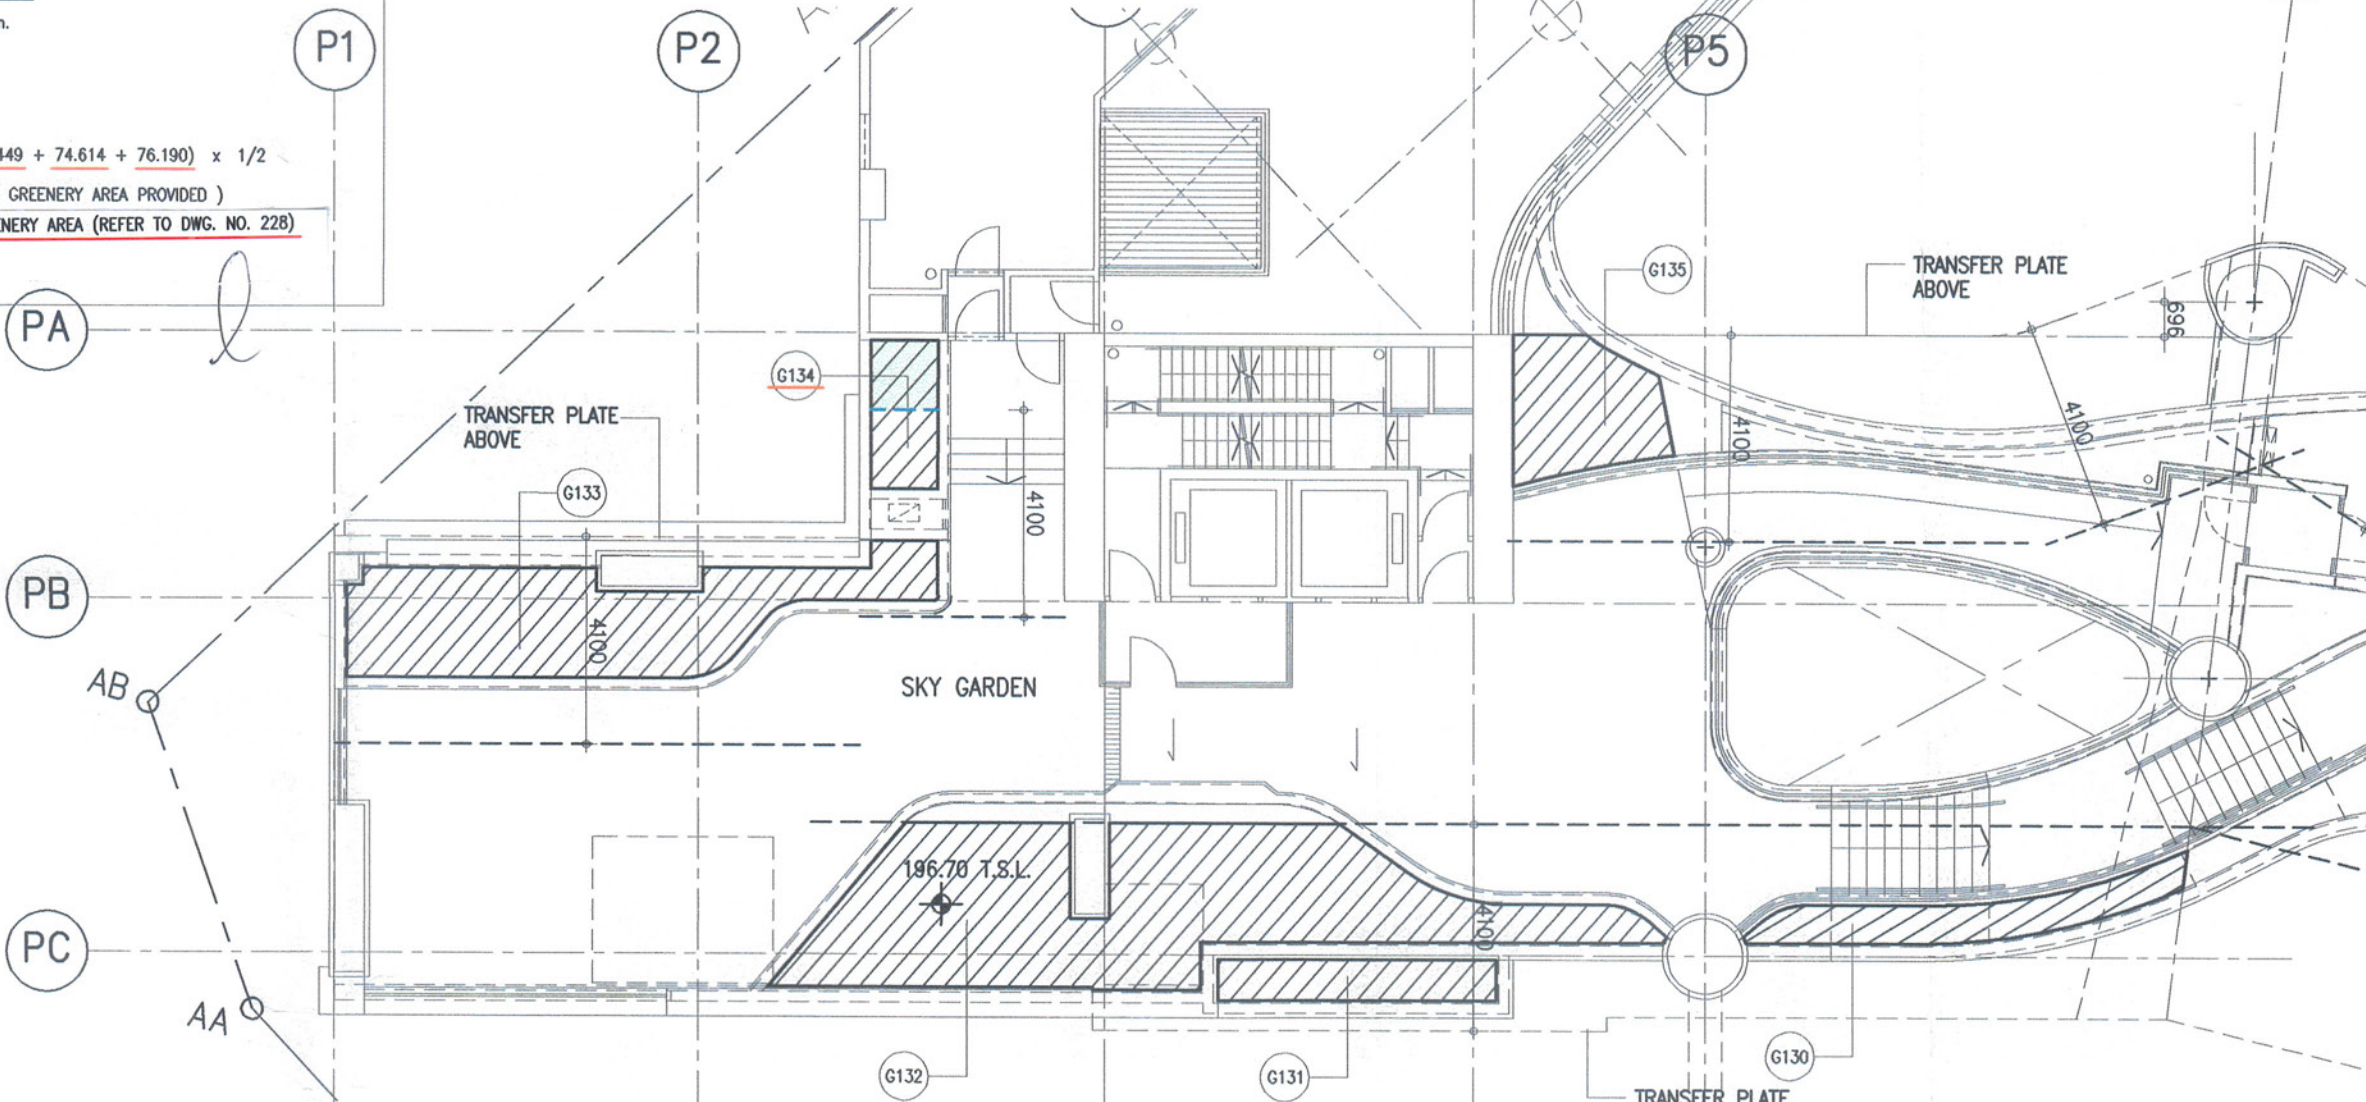

PART PLAN OF 2/F (TOWER 3) 196.20 - 188.73 = 7470 m < 15 m
1 : 150 (SKY GARDEN)

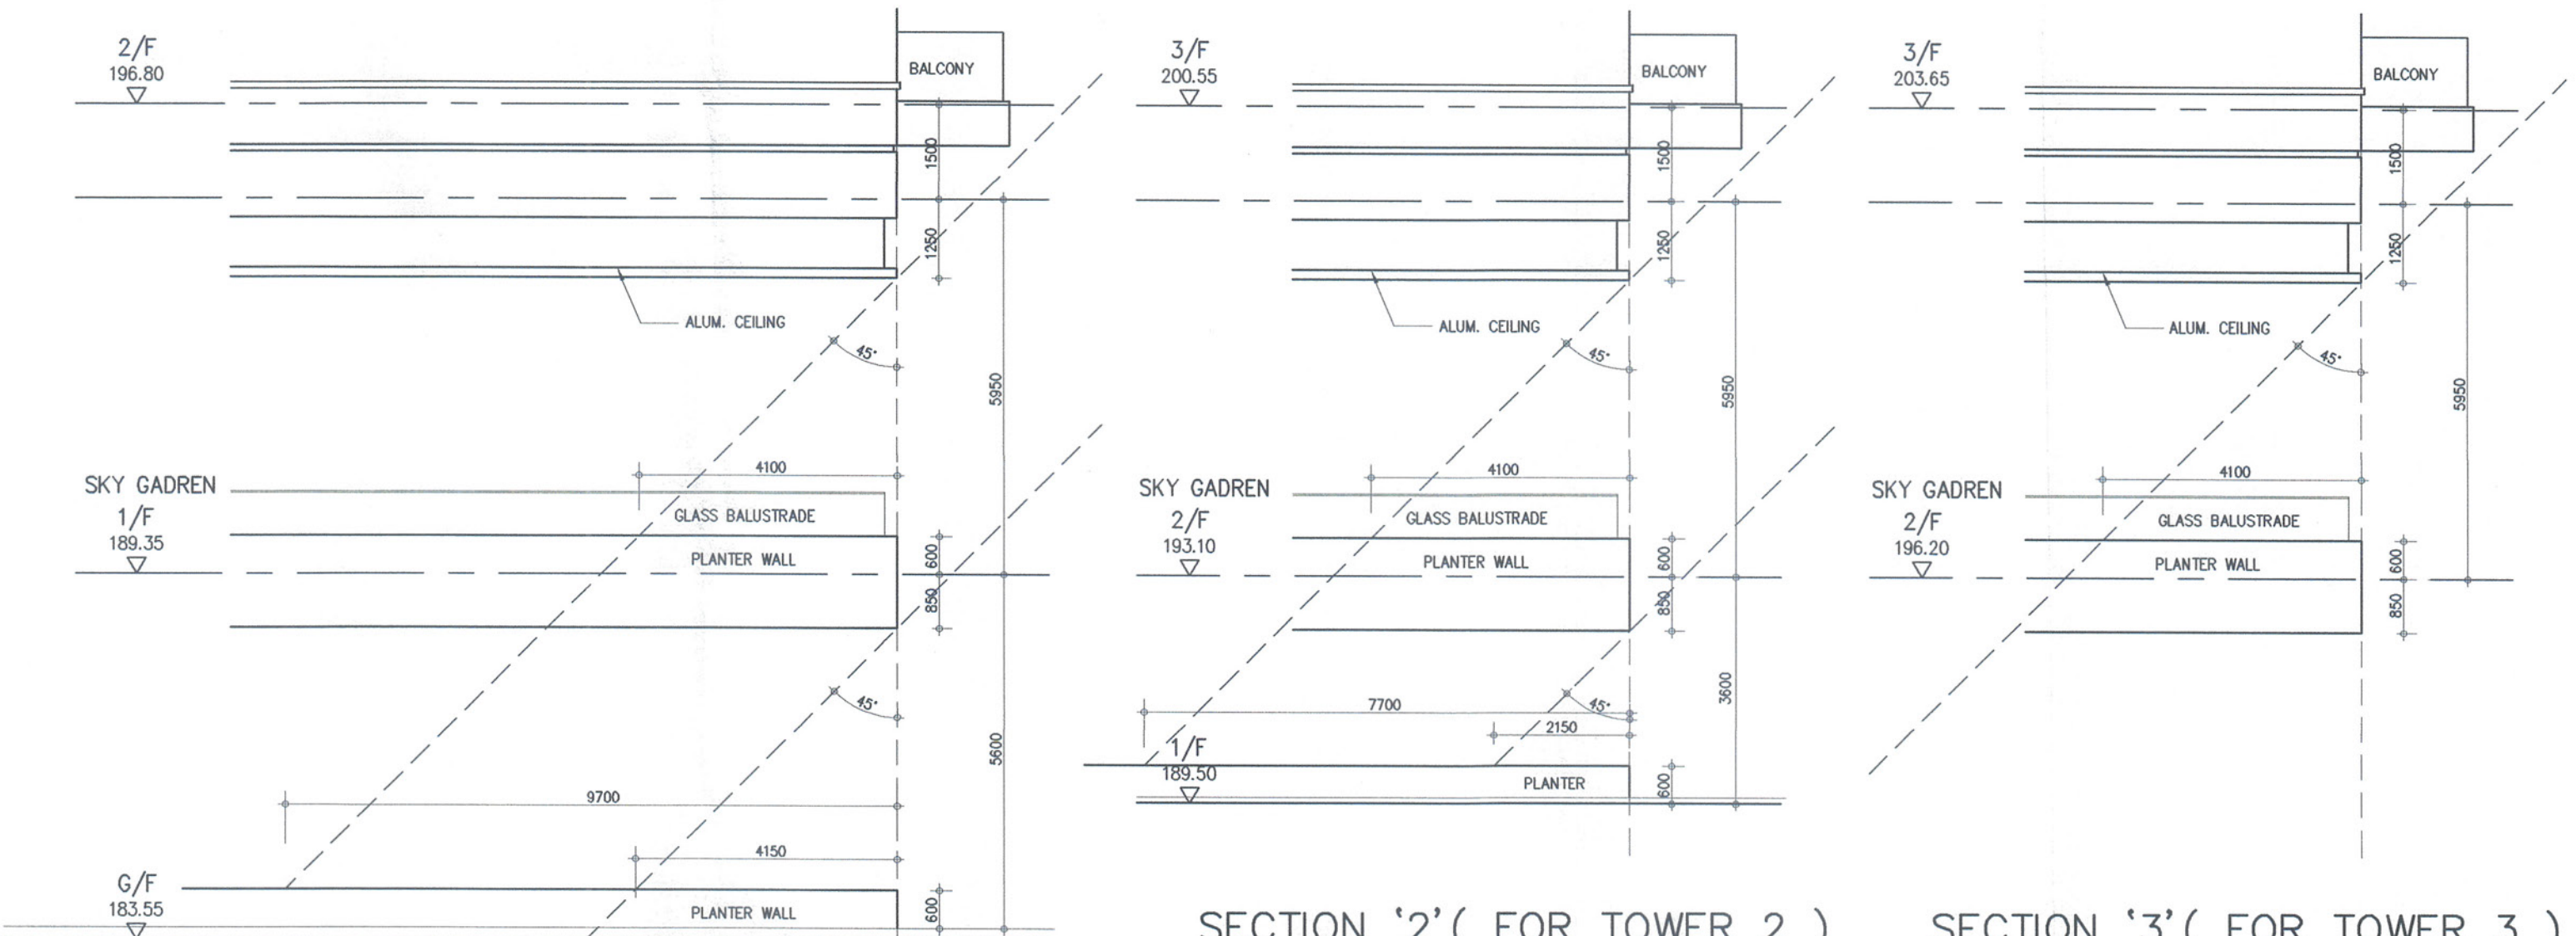

SECTION '1' (FOR TOWER 1)
1 : 100

SECTION '2' (FOR TOWER 2)
1 : 100

SECTION '3' (FOR TOWER 3)
1 : 100

B. D. REFERENCE :

F. S. D. REFERENCE :

Note: This plan has been processed on a computer-aided design system under the supervision of a registered structural engineer and/or registered professional engineer concerned as specified under section 4(1)(b) and the provision of design 14(1)(a) of the Building Ordinance are to be observed in the design.

Plan Approved
LAW Pui-sze, Anny
Senior Building Surveyor
for BUILDING AUTHORITY
11 MAY 2017

NO.	REVISION	DATE
a	GENERAL REVISED	07/04/17
b	GENERAL REVISED	16/11/16
c	GENERAL REVISED	25/7/16
d	GENERAL REVISED	
e	GENERAL REVISED	
f	GENERAL REVISED	
LEUNG SAI HUNG
HKIA AUTHORIZED PERSON

FOR B. D. SUBMISSION
Statement II : The works shown on these plans
are Type II works

General Building Works
(Amendments)

In respect of which the Building Authority's consent
is applied for.

ISSUED DATE : 07 APR 2017

PROJECT :
PROPOSED RESIDENTIAL
DEVELOPMENT AT S.T.T.L.
NO. 563, AREA 56A,
KAU TO SHATIN,
NEW TERRITORIES

TITLE :

CALCULATIONS '8'
- SBD

DRAWN BY : KIM/signed	JOB NO. : 1305
CHECKED BY : WAH/signed	DRAWING NO. : 228A
APPROVED BY : EC/signed	REVISION : (c)
SCALE : AS SHOWN	
DATE : MAR 2016	

MLA
ARCHITECTS (HK) LTD
馬景建築師事務所 (香港) 有限公司