BLD REF: BLD(B)2102/90

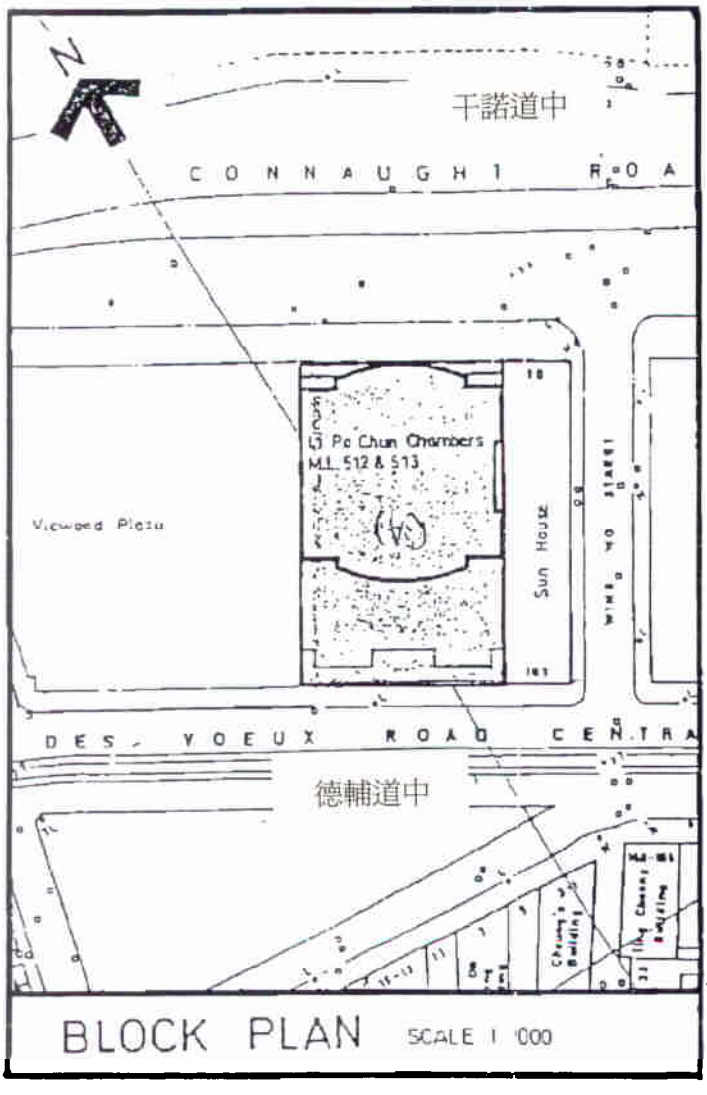


SUN HOUSE

189 DES VOEUX ROAD CENTRAL, H.K. 香港德輔道中 189 號

Edward S.T. Ho, F.H.K.I.A., R.I.B.A.
Authorized Person – Architect

NOTES
DO NOT SCALE DRAWING FIGURED DIMENSIONS ARE TO BE FOLLOWED
READ THIS DRAWING IN CONNECTION WITH GENERAL ARCHITECTURAL PLANS STRUCTURAL PLANS AND OTHER RELATED DRAWINGS THE ARCHITECT SHALL BE NOTIFIED IMMEDIATELY OF ANY DISCREPANCY FOUND THEREIN
COPYRIGHT OF THIS DRAWING RESERVED BY ARCHITECT

| DATE | DESCRIPTION | CHECKED BY |
|---|---|---|

REVISIONS

DISTRIBUTION RECORD

| REV NO | DISPATCH DATE | NO. OF COPIES |
|---|---|---|

WONG TUNG & PARTNERS LTD
ARCHITECTS & PLANNERS

CONSULTANTS

PROJECT
LI PO CHUN CHAMBERS REDEVELOPMENT

TITLE
DEDICATION PLAN

| | |
|---|---|
| DATE 1-4-1993 | JOB NO |
| SCALE AS SHOWN | DRAWING NO. |
| DRAWN BY | DP-1 |
| CHECKED BY | |

Annexure to Memorial No. **6130356**

189 DES VOEUX ROAD CENTRAL, H.K. 香港德輔道中 189 號

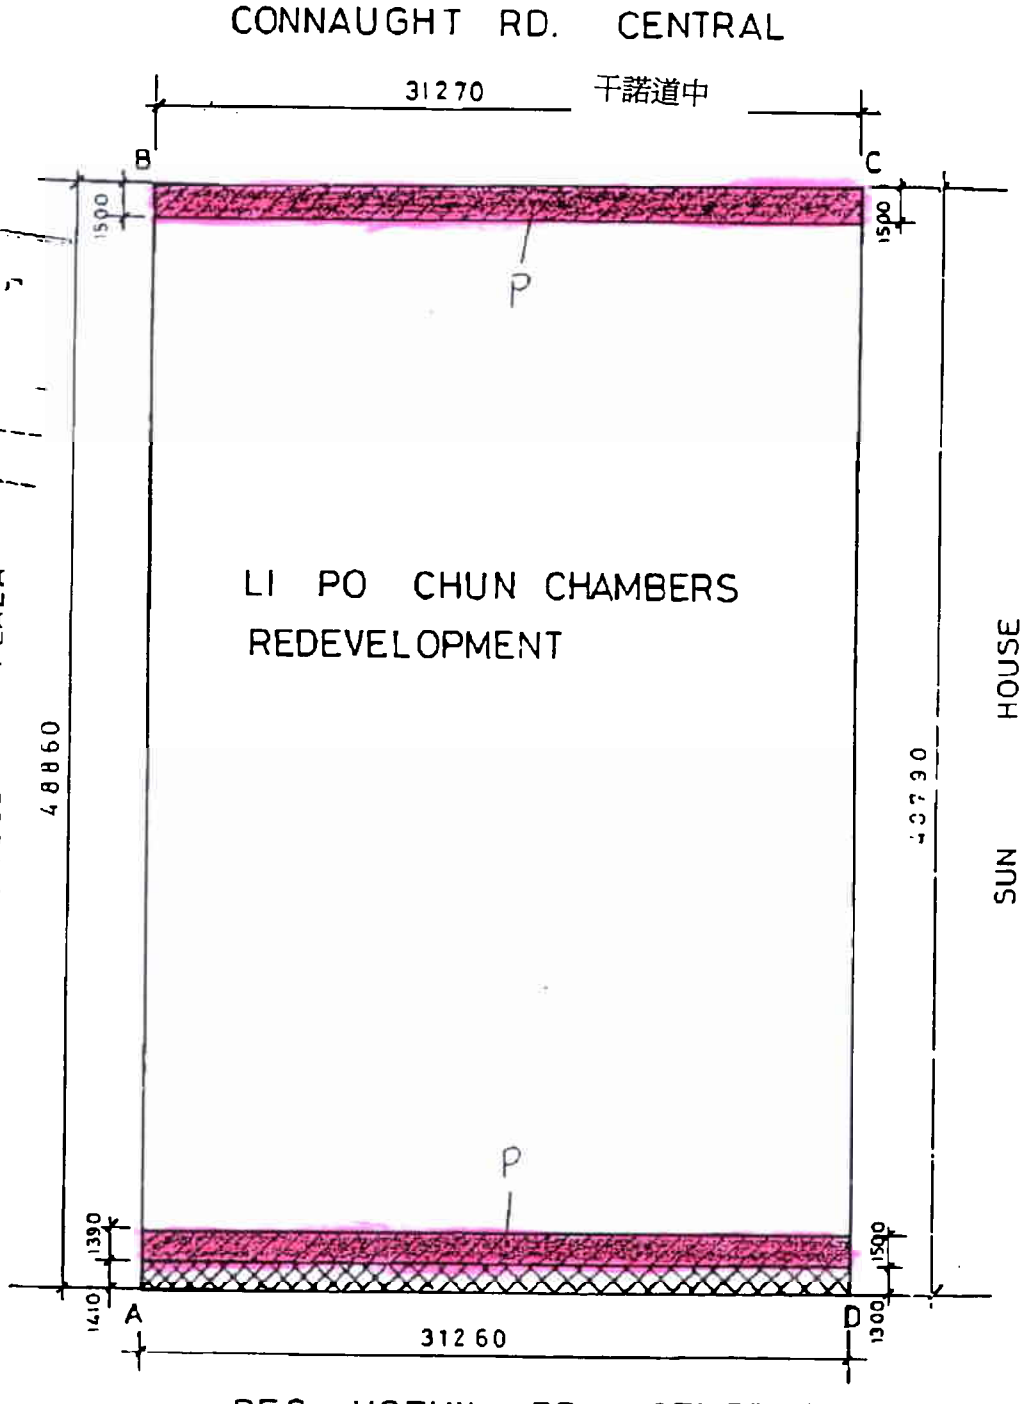


SCALE 1:300

P PROPOSED AREA OF DEDICATION

PROPOSED AREA OF SURRENDER