No. 4433988

B.L.D. (B) 2/4045/88
F.P.B. 8/19920

Dynasty Plaza, 4-4A Mong Kok Road, Kowloon
豪華廣場, 旺角道4-4A號

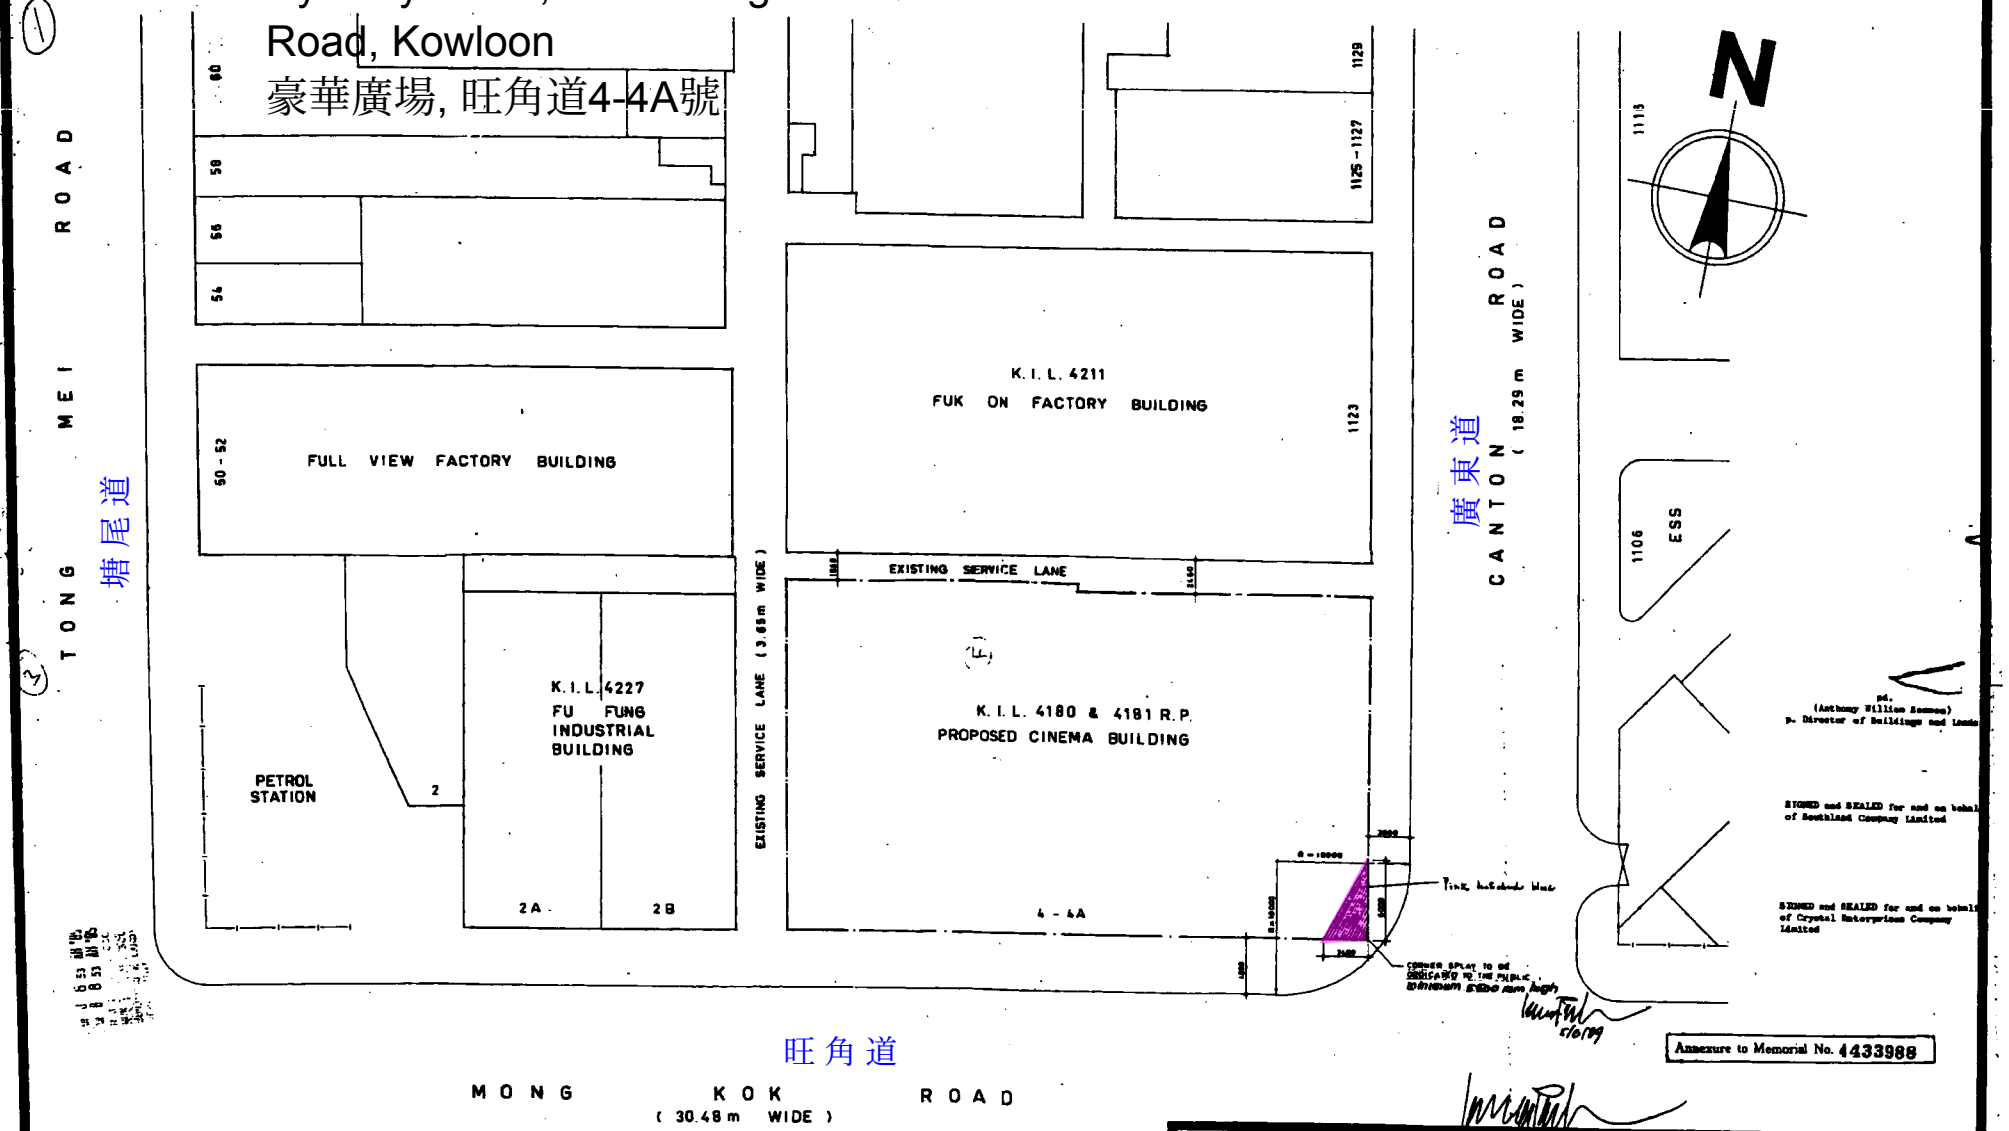

DEDICATION PLAN

Annexure to Memorial No. 4433988

PROPOSED CINEMA BUILDING
ON K.I.L.s. 4180 & 4181 R.P.
AT J/O MONG KOK ROAD & CANTON ROAD,
KOWLOON.

P.L. LEUNG & ASSOCIATES
ARCHITECT & ENGINEER
梁伯麟建築師

JOB NO. 880401 DRAWING NO.
PLAN
SCALE 1:200 G 1/21
DATE - 7 MAR 1989