18A, La Salle Road, Kowloon

喇沙利道18A號

P-2

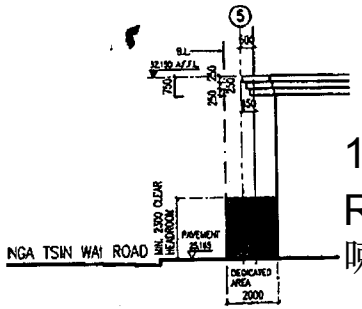

VIEW 'X'
SCALE 1 : 200

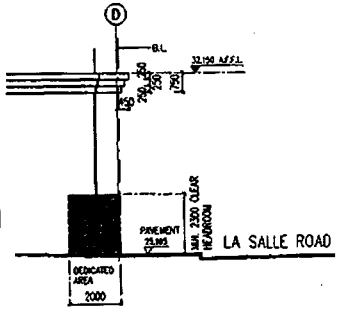

VIEW 'Y'
SCALE 1 : 200

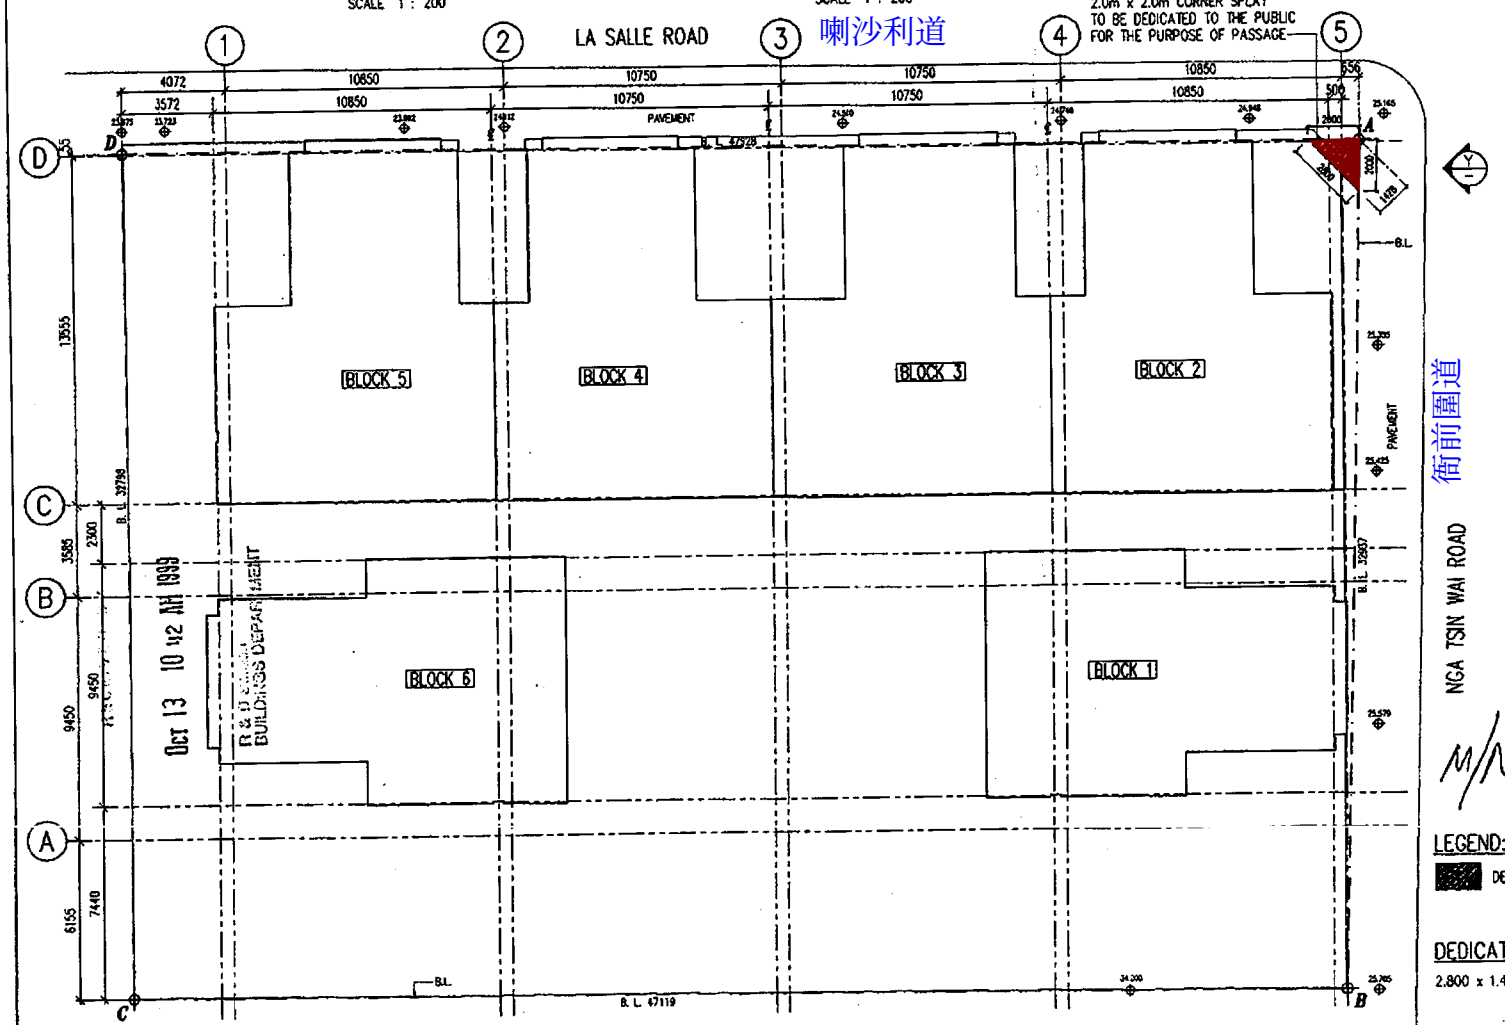

BLOCK PLAN
SCALE 1 : 200

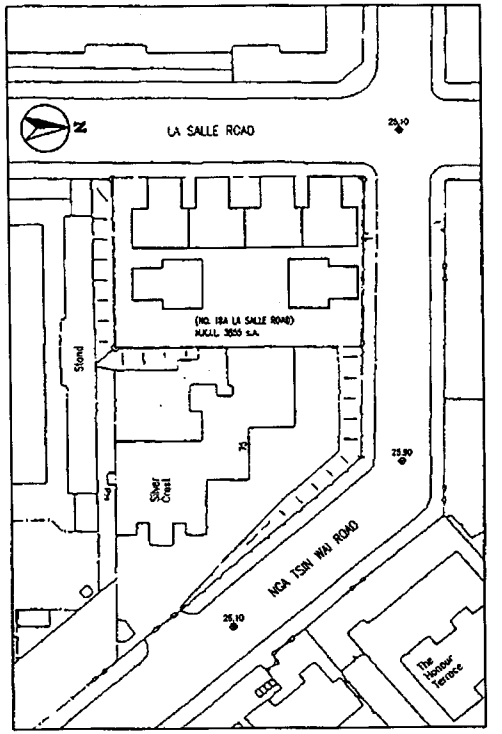

LOCATION PLAN
SCALE 1 : 1000

M/N 834084

LEGEND:

DEDICATED AREA (RED HATCHED BLACK)

DEDICATION AREA CALCULATION:

2.800 x 1.428 x 0.5 = 1.999m²

NO.	DATE	AMENDMENT

P&T Architects and Engineers Ltd

TITLE
PROPOSED RESIDENTIAL DEVELOPMENT AT N.K.I.L. 3855 s.A. AT NO. 18A LA SALLE ROAD, KOWLOON TONG.

DRAWING
LOCATION PLAN, BLOCK PLAN & CALCULATION OF DEDICATION AREA

SCALE AS SHOWN
DATE SEP.99
DRAWN
DESIGNED
CHECKED
APPROVED
NUMBER 3080
D – 01

- ALL DIMENSIONS ARE IN MILLIMETER EXCEPT OTHERWISE NOTED
- DO NOT SCALE DRAWING
- ALL MEASUREMENTS SHOULD BE VERIFIED ON SITE