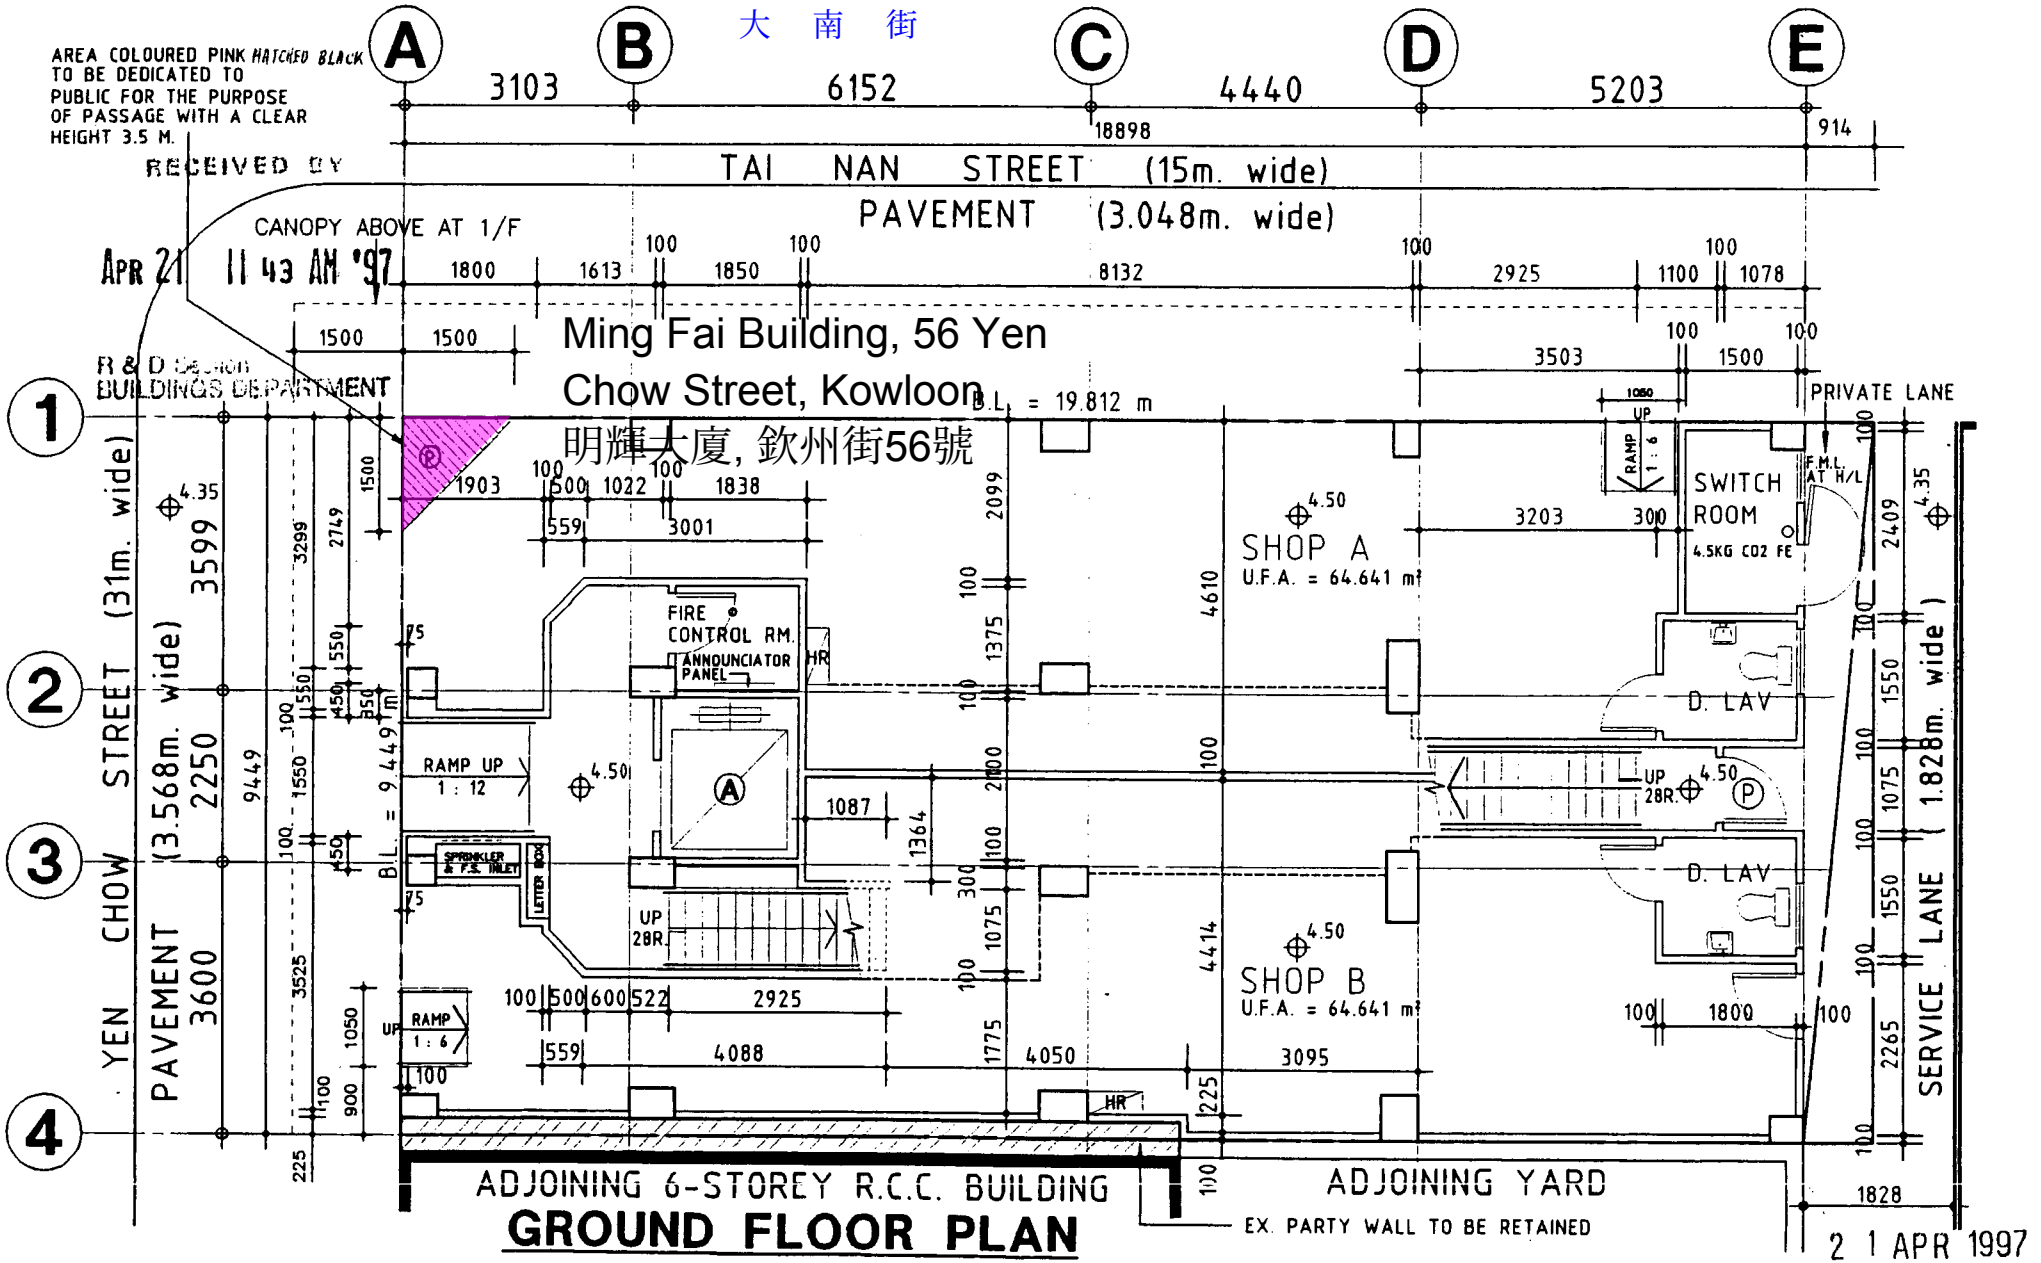

PROPOSED					
PROPOSED COMPOSITE BUILDING AT N.K.I.L. 176 S.C R.P. & 176 S.C S.S.1 NO. 56–58 YEN CHOW STREET, SHAMSHUIPO, KOWLOON.	K.A. KHO & ASSOCIATES ARCHITECTS & CONSULTANTS LTD. 許金安則師樓有限公司 1705 TAI YAU BUILDING, 181 JOHNSTON ROAD, HONG KONG. TEL:(852)2833-6813	SCALE 1 : 100	DRAWN	DATE	REVISIONS
		PLAN GENERAL	REF.	JOB NO. 818	DWG. NO. 01