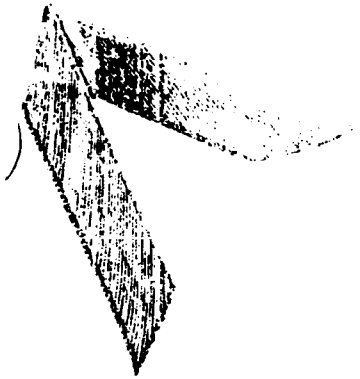

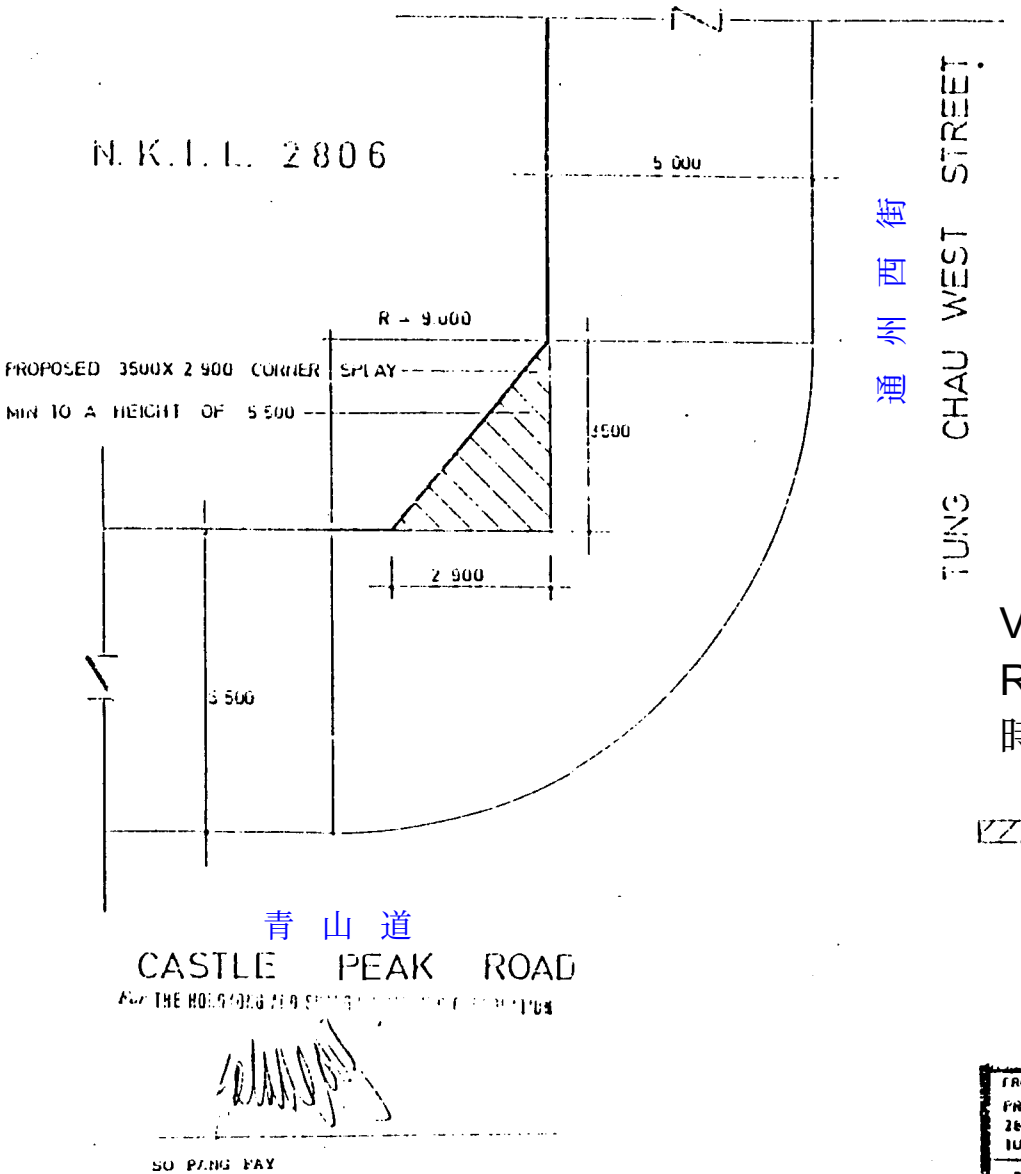


p. Director of Buildings and Lands

For and on behalf of
Fine Link Knitting Factory Ltd.

Vogue Centre, 696 Castle Peak Road, Kowloon
時采中心, 青山道696號

TO BE DEDICATED TO THE PUBLIC FOR THE PURPOSE OF PASSAGE

| PROJECT | DRAWING TITLE | | |
|---|---|---|---|
| PROPOSED FACTORY BLDG ON N.K.I.L. 2806 SEC. A NO 696 CASTLE PEAK RD. / TUNG CHAU WEST STREET H.K. | PROPOSED DEDICATION OF CORNER SPLAY | | |
| Chow Wai-Kam & Associates | JOB NO. 8178 | SCALE 1:100 | DRAWING NO. C-5-1 |