SIDE	DISTANCE IN METRES	BEARING ° ′ ″	PL	CORNER MARKED BY
AB	19.20			
BC	0.60			
CD	19.20			
DA	0.60			

N

Annexure 2438658

2438658

Principal Government Building Surveyor

Shun Ning Building, 28
Cheung Wah Street, Kowloon
順寧大廈, 昌華街28號

— — PROPOSED LAYOUT

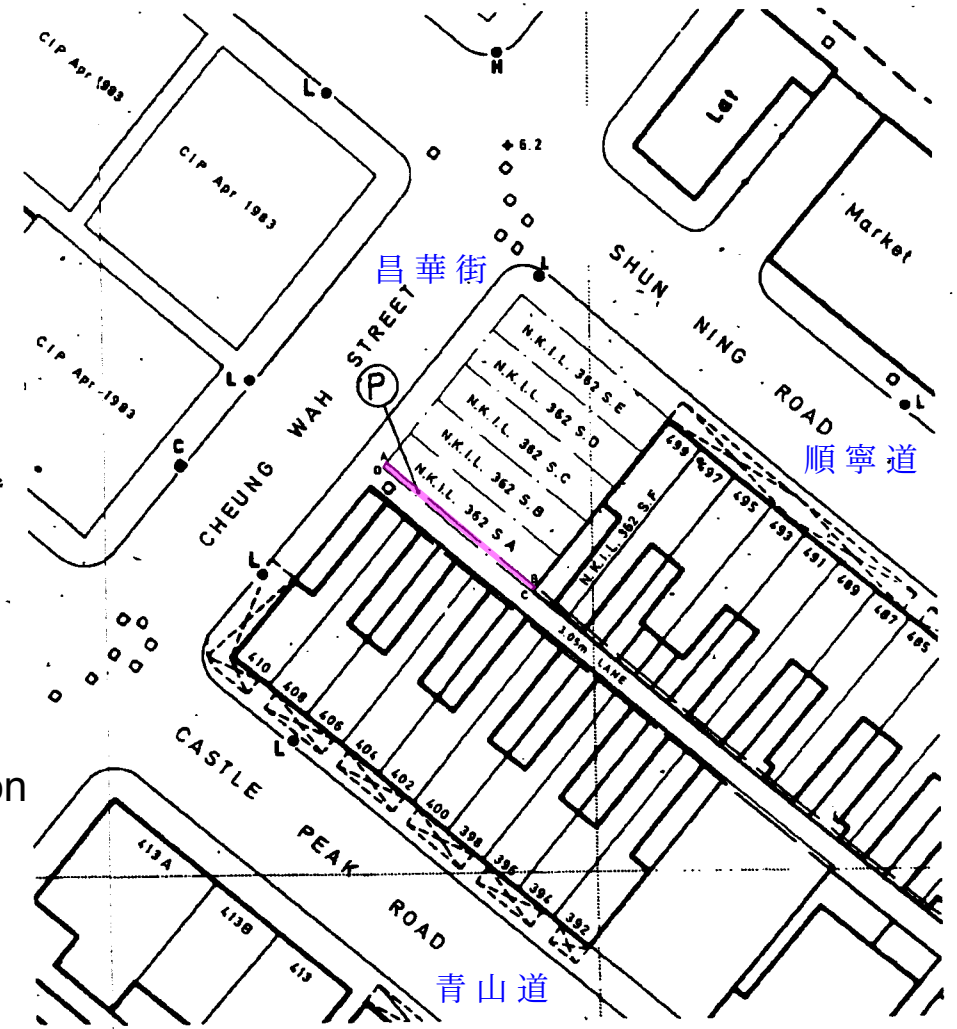

COLOURED PINK AREA 11.5 SQUARE METRES

SCALE 1:500

METRES 10 0 10 20 30 40 50 METRES

Survey Approved by

District Land Surveyor
Kowloon District Survey Office
Lands Department

File Ref No. (7) in LND K991/ZS/64	
Survey Sheet No. 11-NW-8B	
Layout Plan No. LK5/28H	
Engineering Drg No.	
PLAN No. KL1356a-D	

THE DEDICATION OF PORTION OF SEC. A OF NEW KOWLOON INLAND LOT No. 362

FORM 5