170-188 Des Voeux Road Central, Hong Kong
香港德輔道中 170-188 號

NOTE:
DEDICATION OF COLOURED YELLOW CROSS HATCHED BLACK AREA ALREADY GIVEN IN CONDITIONS OF GRANT NO. 11744 DATED 30-7-1984 IN RESPECT OF I.L. 8567

SETTING OUT POINTS CO-ORDINATES (m)

A	[illegible]	[illegible]
B	[illegible]	[illegible]
C	[illegible]	[illegible]
D	[illegible]	[illegible]
E	[illegible]	[illegible]
F	[illegible]	[illegible]
G	[illegible]	[illegible]
H	[illegible]	[illegible]
J	[illegible]	[illegible]
K	[illegible]	[illegible]
L	[illegible]	[illegible]
M	[illegible]	[illegible]
N	[illegible]	[illegible]
P	[illegible]	[illegible]
Q	[illegible]	[illegible]
R	[illegible]	[illegible]
S	[illegible]	[illegible]
T	[illegible]	[illegible]
U	[illegible]	[illegible]
V	[illegible]	[illegible]
W	[illegible]	[illegible]
X	[illegible]	[illegible]
Y	[illegible]	[illegible]
Z	[illegible]	[illegible]
a	[illegible]	[illegible]
b	[illegible]	[illegible]
c	[illegible]	[illegible]
d	[illegible]	[illegible]
e	[illegible]	[illegible]
f	[illegible]	[illegible]
g	[illegible]	[illegible]
h	[illegible]	[illegible]
j	[illegible]	[illegible]
k	[illegible]	[illegible]
m	[illegible]	[illegible]

	LENGTH (m)
AA	1.79
AB	13.67
AC	1.85
AD	14.87
AE	0.78
AF	10.13
AG	1.61
AH	10.98
AI	1.90
AJ	1.44
AK	3.74
AL	4.80
AM	0.48
AN	0.98
AO	4.29
AP	15.74
AQ	0.85
AR	15.87
AS	0.27
AT	1.21
AU	46.30
AV	1.85
AW	25.38
AX	1.14
AY	3.50
AZ	1.18
BA	13.40
BB	3.61
BC	4.58
BD	3.40
BE	3.85
BF	4.75
BG	2.95
BH	1.48
BI	9.36
BJ	1.35
BK	1.63
BL	16.65
BM	10.18

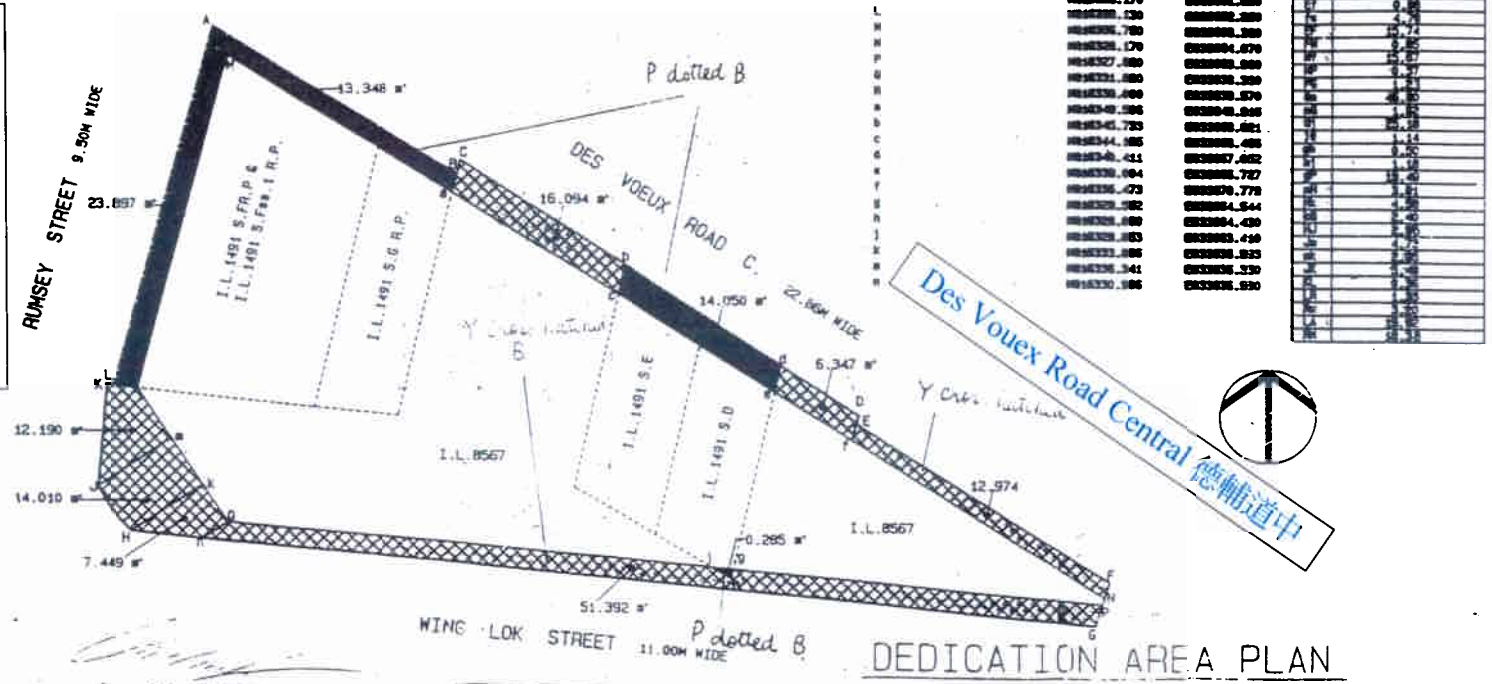

DEDICATION AREA PLAN

GRANT LOT DEDICATION AREA = 120.456m²
(COLOURED YELLOW CROSS HATCHED BLACK)

PRIVATE LOT DEDICATION AREA = 51.58m² for this
(COLOURED PINK DOTTED BLACK)

F.I.D. REFERENCE	
F.S.D. REFERENCE	
W.W.D. REFERENCE	
NOTES	136

NO	REVISIONS	DATE	BY
d	NOTE APPRO	[illegible]	[illegible]
b	AMEND STREET NAME & LOT	[illegible]	[illegible]

NG CHUN MAN & ASSOCIATES
ARCHITECTS & ENGINEERS (H.K.) LTD. HONG KONG
[illegible]

CONSULTANT

PROJECT
MTRC ISLAND LINE SHW EAST CONCOURSE COMMERCIAL BLDG AT NOS 170-188 DES VOEUX ROAD CENTRAL (TRIANGULAR SITE)

DRAWING TITLE
DEDICATION AREA PLAN

SCALE: AS SHOWN	DATE: OCT., 1988
DRAWN BY: H.T. TAM	CHECKED BY: SIMON CHEE
JOB NO: 1072	DRAWING NO: DP-01(A) d