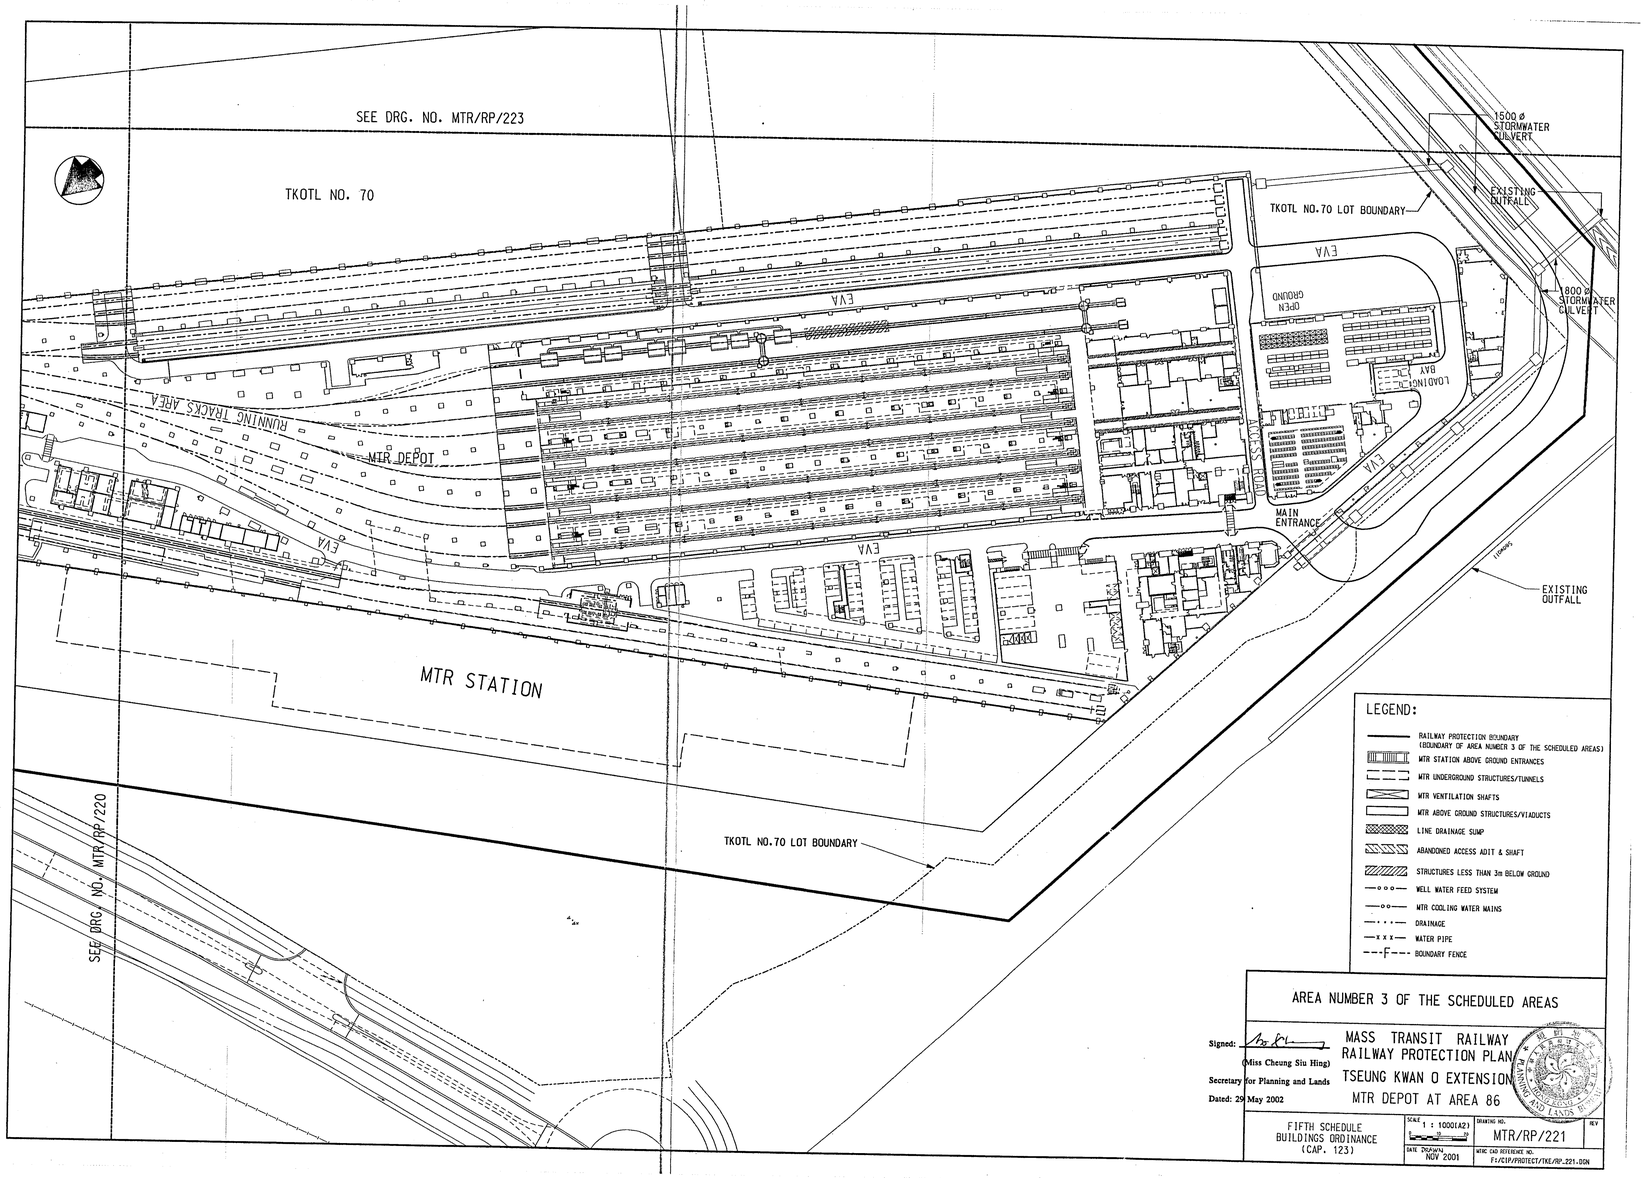
SEE DRG. NO. MTR/RP/223
TKOTL NO. 70
1500 ø STORMWATER CULVERT
EXISTING OUTFALL
TKOTL NO.70 LOT BOUNDARY
1800 ø STORMWATER CULVERT
EVA
OPEN GROUND
LOADING BAY
RUNNING TRACKS AREA
MTR DEPOT
MAIN ENTRANCE
MTR STATION
EXISTING OUTFALL
SEE DRG. NO. MTR/RP/220
TKOTL NO.70 LOT BOUNDARY
LEGEND:
RAILWAY PROTECTION BOUNDARY (BOUNDARY OF AREA NUMBER 3 OF THE SCHEDULED AREAS)
MTR STATION ABOVE GROUND ENTRANCES
MTR UNDERGROUND STRUCTURES/TUNNELS
MTR VENTILATION SHAFTS
MTR ABOVE GROUND STRUCTURES/VIADUCTS
LINE DRAINAGE SUMP
ABANDONED ACCESS ADIT & SHAFT
STRUCTURES LESS THAN 3m BELOW GROUND
WELL WATER FEED SYSTEM
MTR COOLING WATER MAINS
DRAINAGE
WATER PIPE
BOUNDARY FENCE
AREA NUMBER 3 OF THE SCHEDULED AREAS
Signed:
(Miss Cheung Siu Hing)
Secretary for Planning and Lands
Dated: 29 May 2002
MASS TRANSIT RAILWAY
RAILWAY PROTECTION PLAN
TSEUNG KWAN O EXTENSION
MTR DEPOT AT AREA 86
FIFTH SCHEDULE
BUILDINGS ORDINANCE
(CAP. 123)
SCALE 1 : 1000(A2)
DRAWING NO.
MTR/RP/221
REV
DATE DRAWN
NOV 2001
MTRC CAD REFERENCE NO.
F:/CIP/PROTECT/TKE/RP_221.DGN