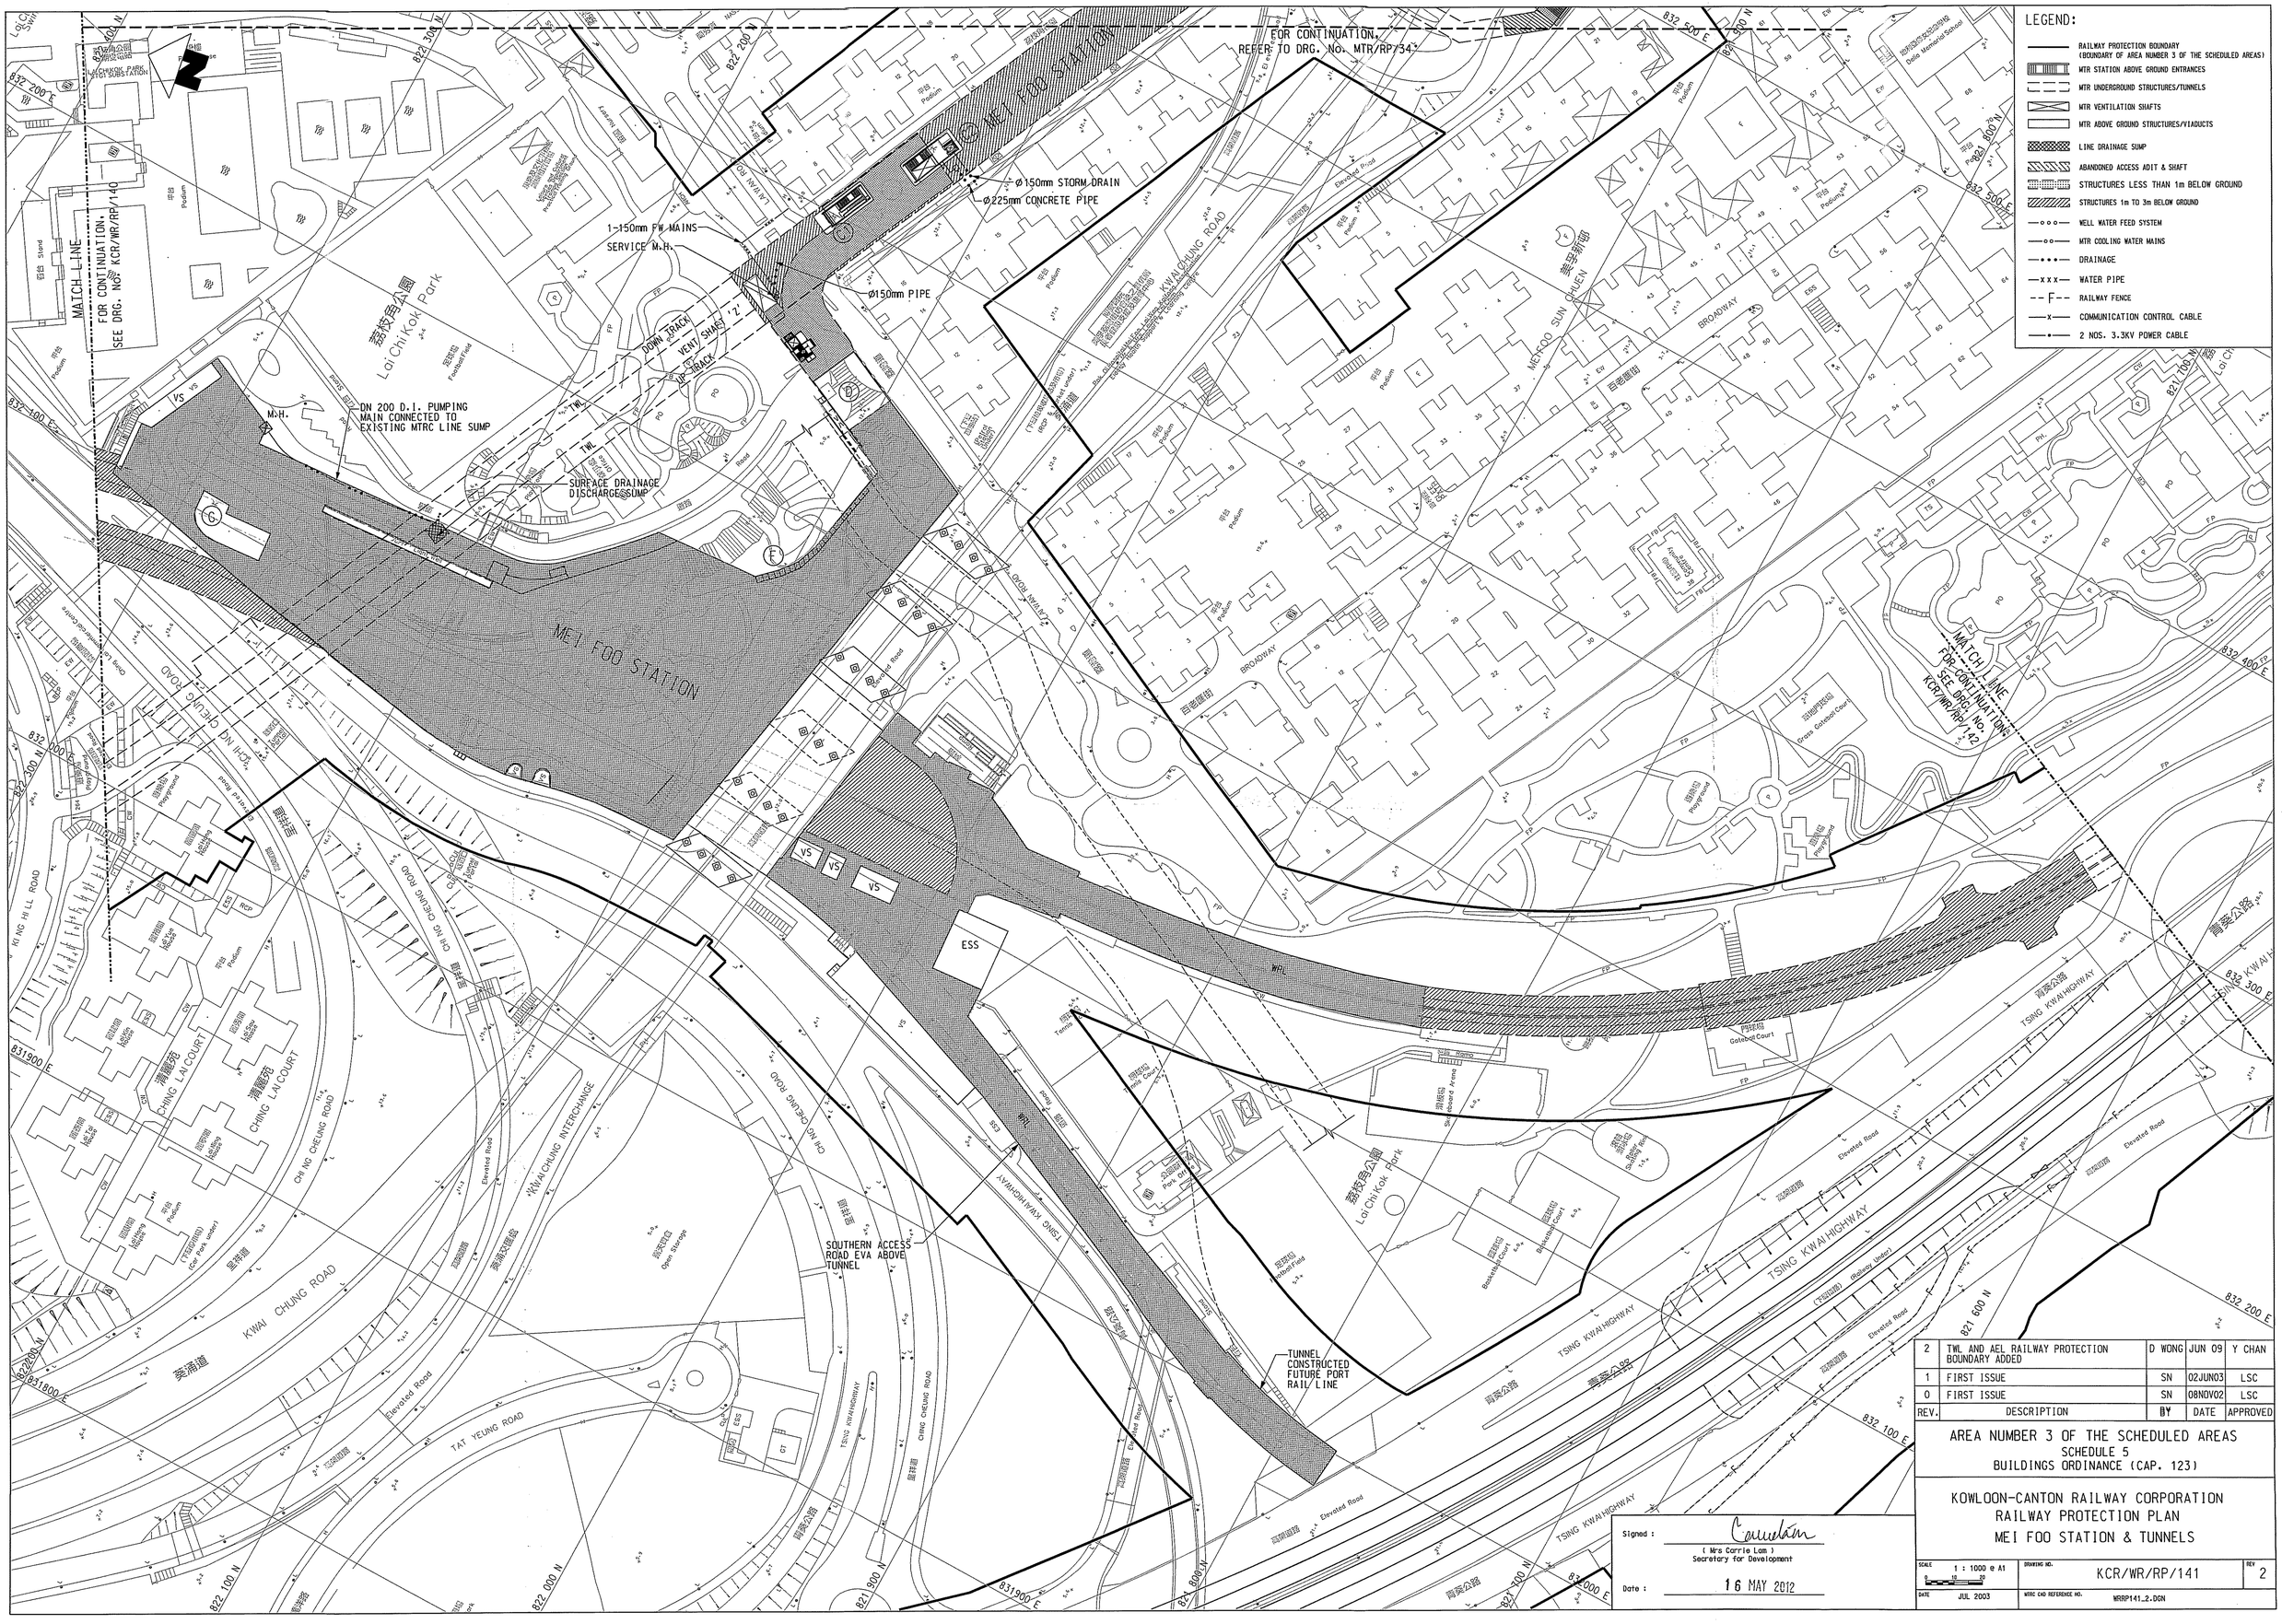

REV.	DESCRIPTION	BY	DATE	APPROVED
2	TWL AND AEL RAILWAY PROTECTION BOUNDARY ADDED	D WONG	JUN 09	Y CHAN
1	FIRST ISSUE	SN	02JUN03	LSC
0	FIRST ISSUE	SN	08NOV02	LSC

AREA NUMBER 3 OF THE SCHEDULED AREAS
SCHEDULE 5
BUILDINGS ORDINANCE (CAP. 123)

KOWLOON-CANTON RAILWAY CORPORATION
RAILWAY PROTECTION PLAN
MEI FOO STATION & TUNNELS

Signed : (Mrs Carrie Lam) Secretary for Development

Date : 16 MAY 2012

SCALE 1 : 1000 @ A1

DRAWING NO. KCR/WR/RP/141

REV 2

DATE JUL 2003

MTRC CAD REFERENCE NO. WRRP141_2.DGN