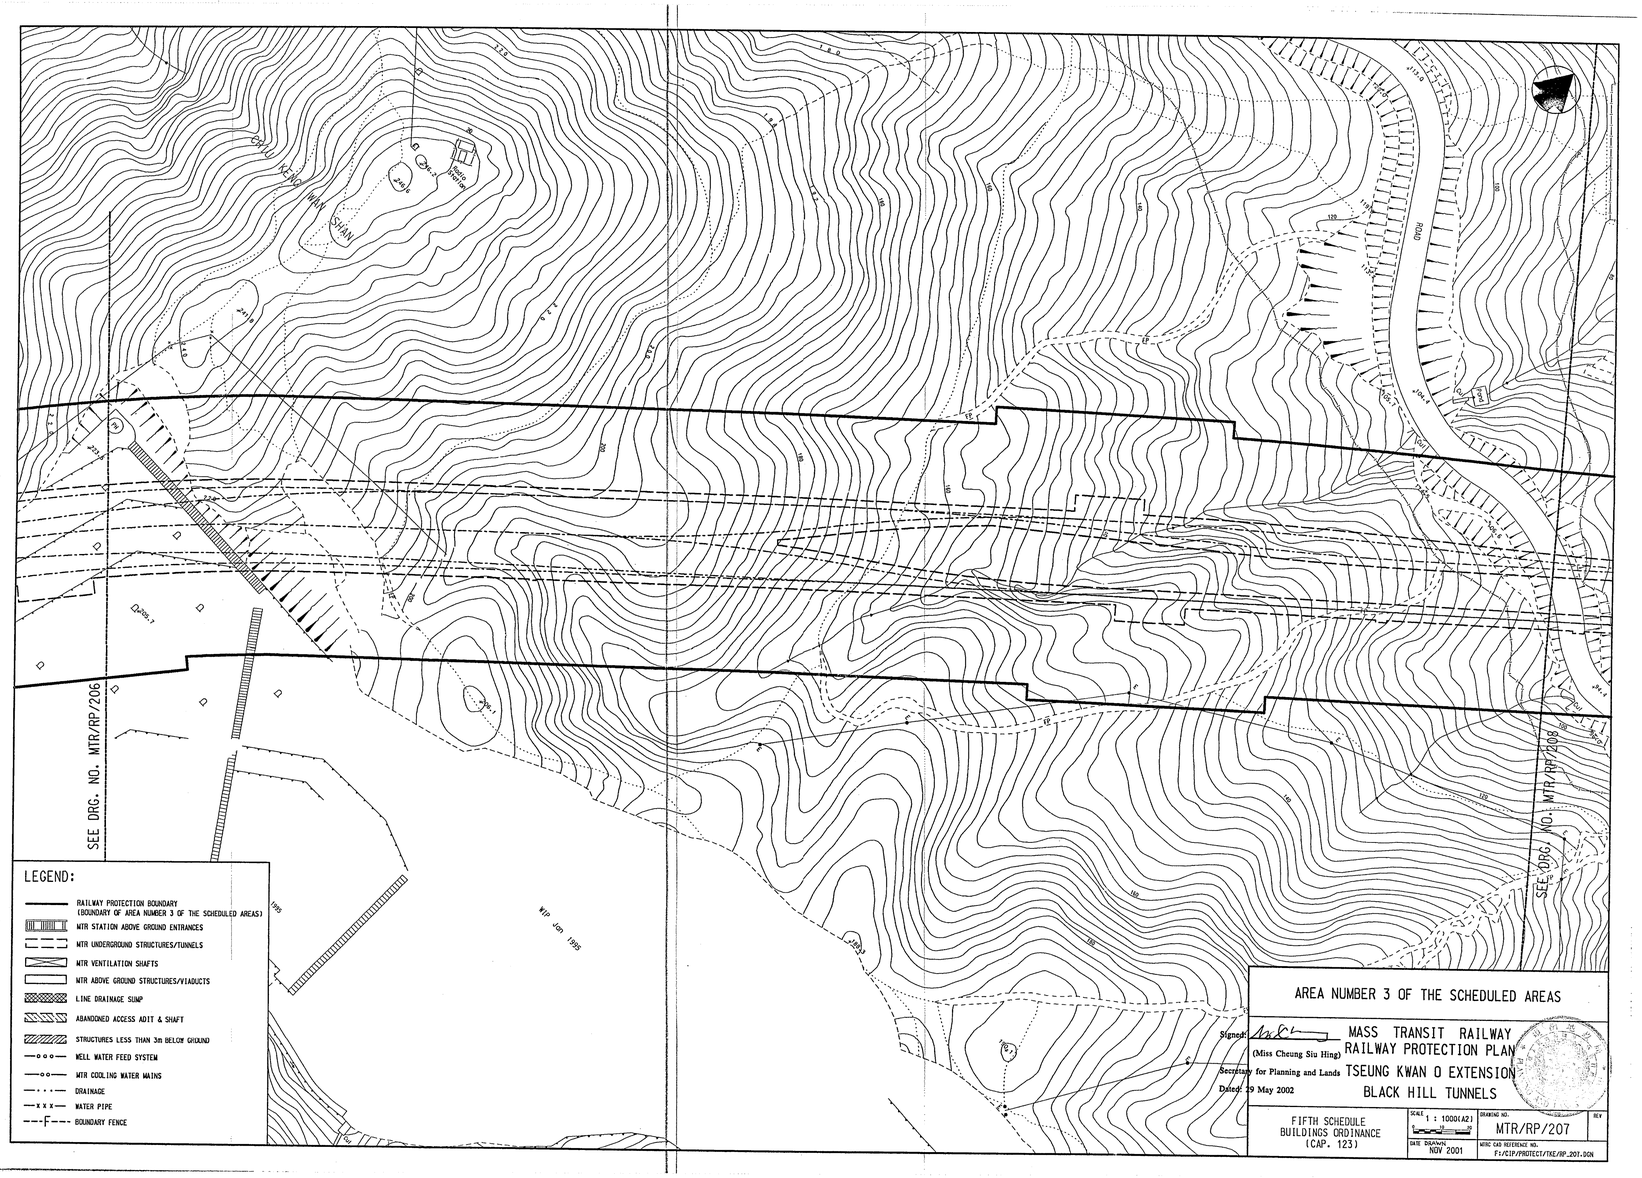
SEE DRG. NO. MTR/RP/206
SEE DRG. NO. MTR/RP/208
CHIU KENG WAN SHAN
ROAD
WIP Jan 1996
LEGEND:
RAILWAY PROTECTION BOUNDARY (BOUNDARY OF AREA NUMBER 3 OF THE SCHEDULED AREAS)
MTR STATION ABOVE GROUND ENTRANCES
MTR UNDERGROUND STRUCTURES/TUNNELS
MTR VENTILATION SHAFTS
MTR ABOVE GROUND STRUCTURES/VIADUCTS
LINE DRAINAGE SUMP
ABANDONED ACCESS ADIT & SHAFT
STRUCTURES LESS THAN 3m BELOW GROUND
WELL WATER FEED SYSTEM
MTR COOLING WATER MAINS
DRAINAGE
WATER PIPE
BOUNDARY FENCE
AREA NUMBER 3 OF THE SCHEDULED AREAS
Signed:
(Miss Cheung Siu Hing)
Secretary for Planning and Lands
Dated: 29 May 2002
MASS TRANSIT RAILWAY
RAILWAY PROTECTION PLAN
TSEUNG KWAN O EXTENSION
BLACK HILL TUNNELS
FIFTH SCHEDULE
BUILDINGS ORDINANCE
(CAP. 123)
SCALE 1 : 1000(A2)
DRAWING NO. MTR/RP/207
REV
DATE DRAWN NOV 2001
MTRC CAD REFERENCE NO. F:/CIP/PROTECT/TKE/RP_207.DGN