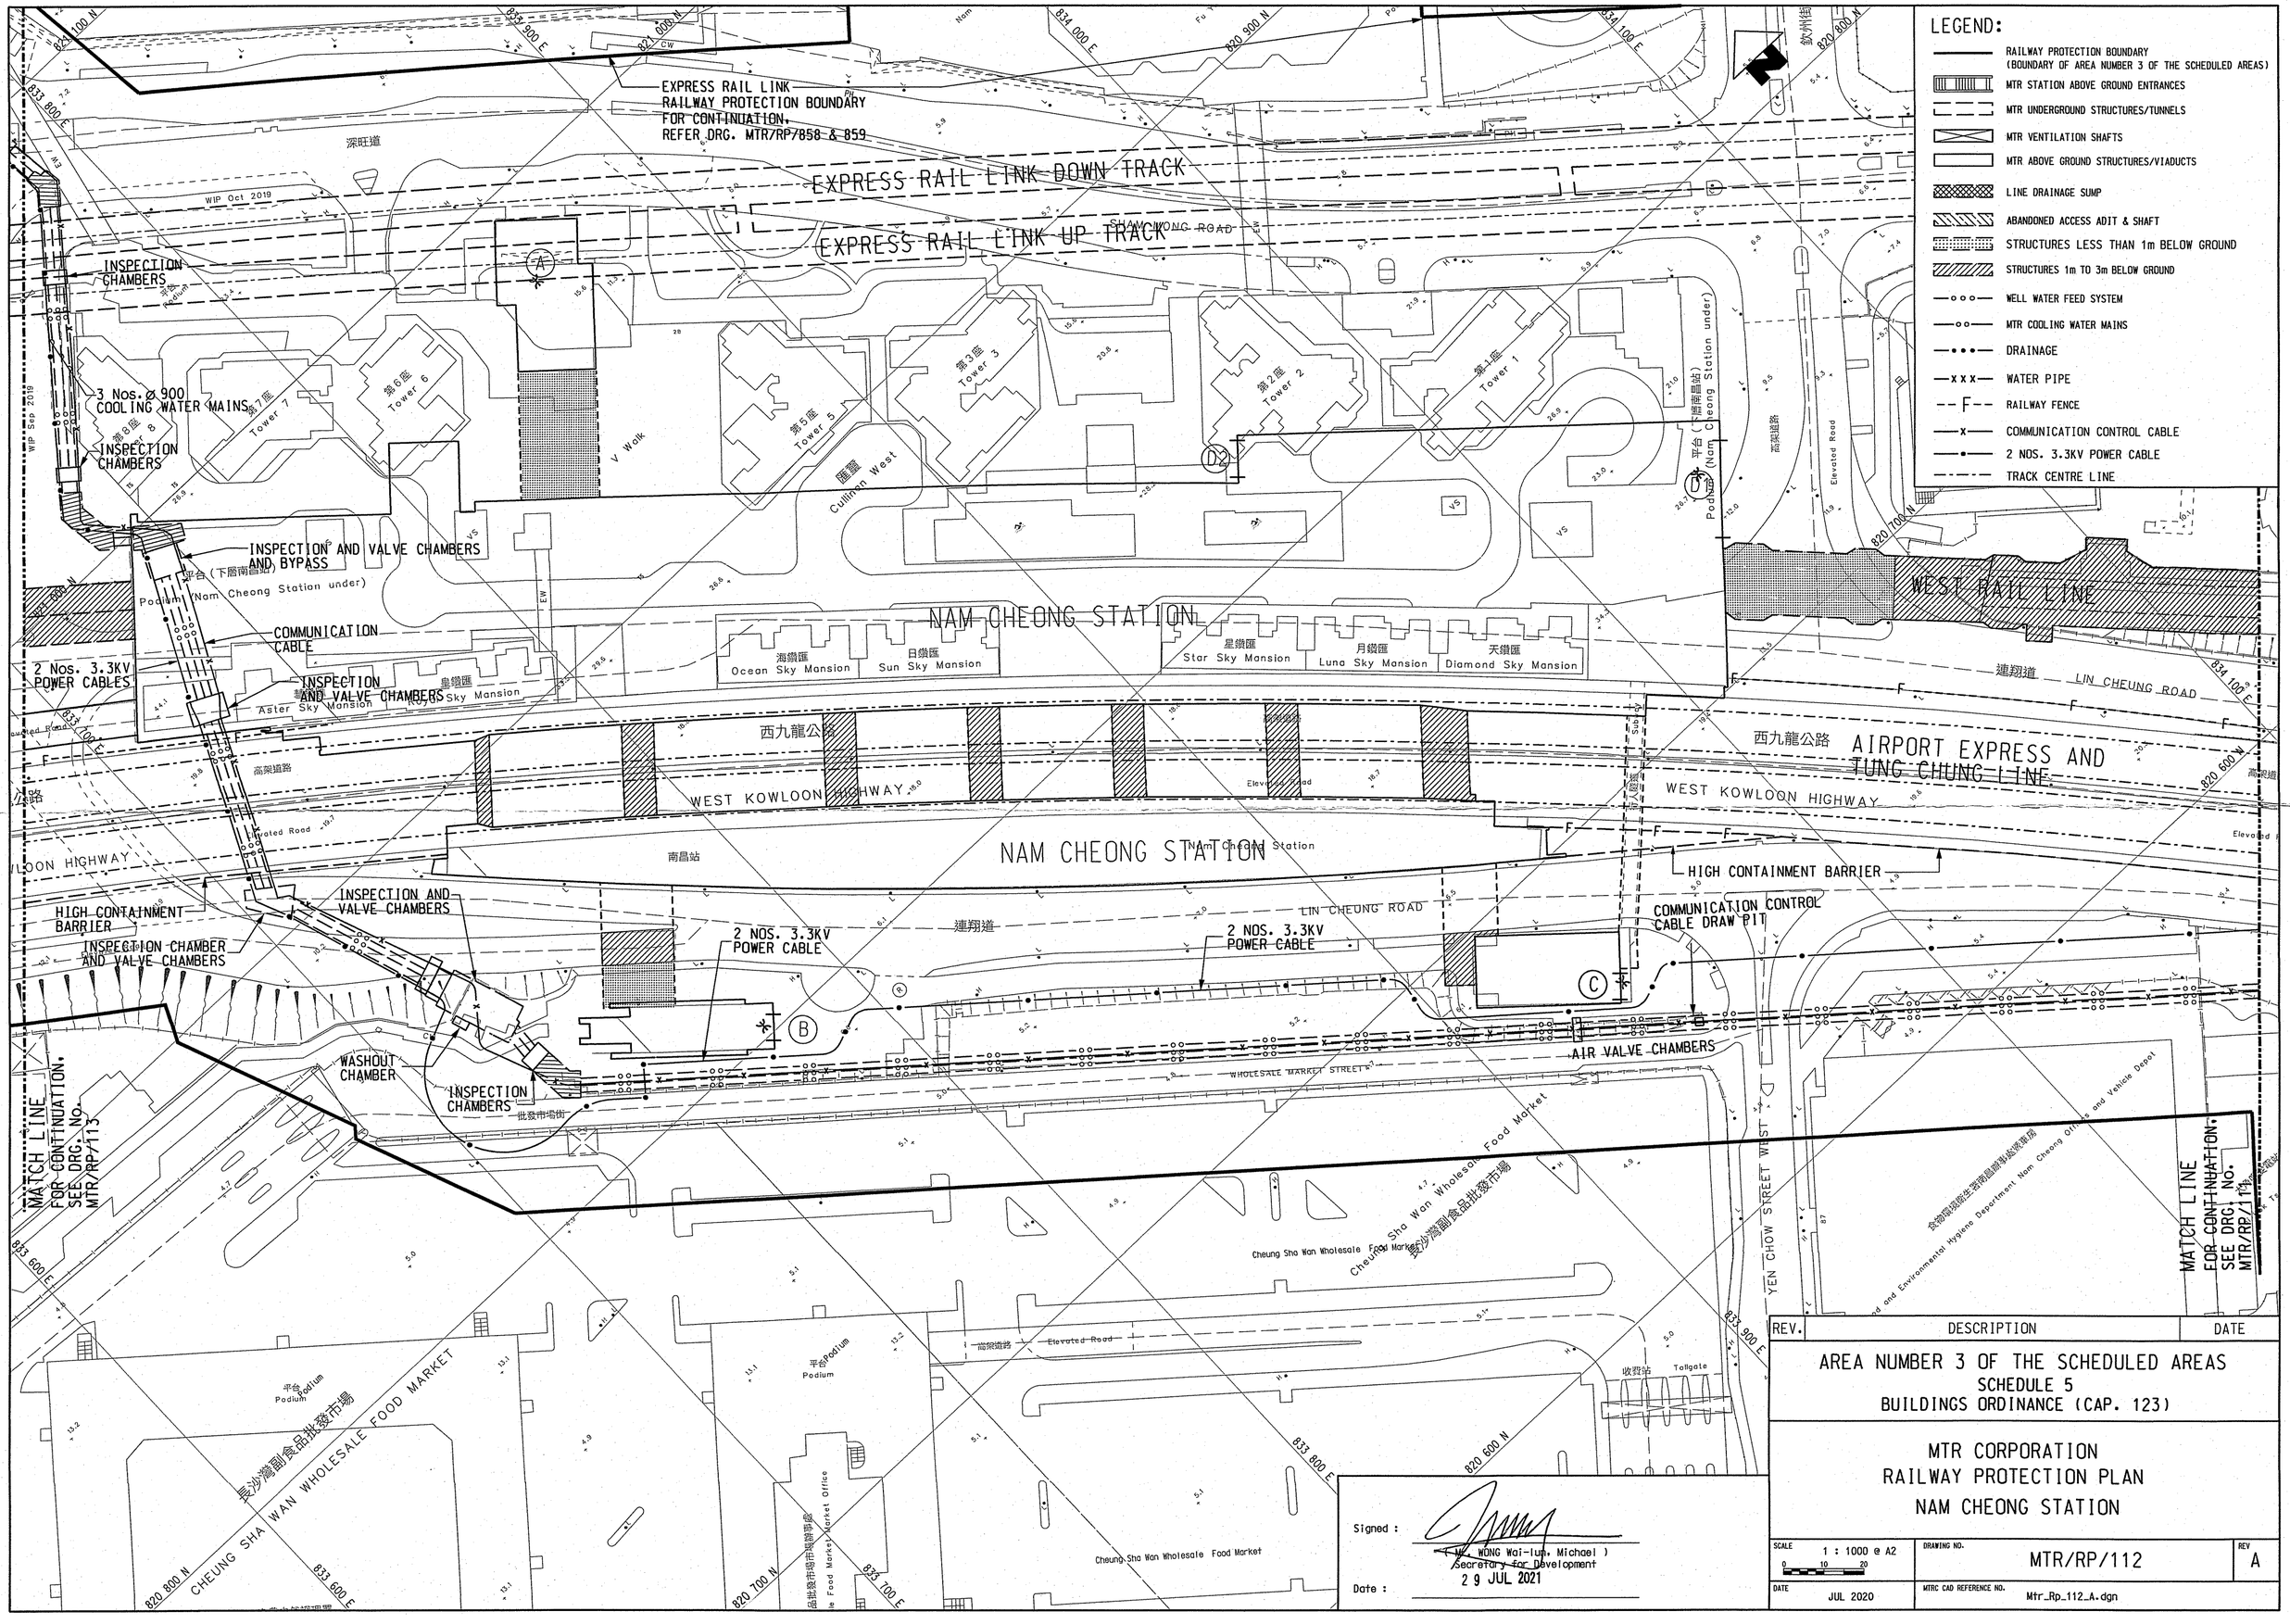

REV.	DESCRIPTION	DATE

AREA NUMBER 3 OF THE SCHEDULED AREAS
SCHEDULE 5
BUILDINGS ORDINANCE (CAP. 123)

MTR CORPORATION
RAILWAY PROTECTION PLAN
NAM CHEONG STATION

SCALE	DRAWING NO.	REV
1 : 1000 @ A2	MTR/RP/112	A
DATE: JUL 2020	MTRC CAD REFERENCE NO.: Mtr_Rp_112_A.dgn	