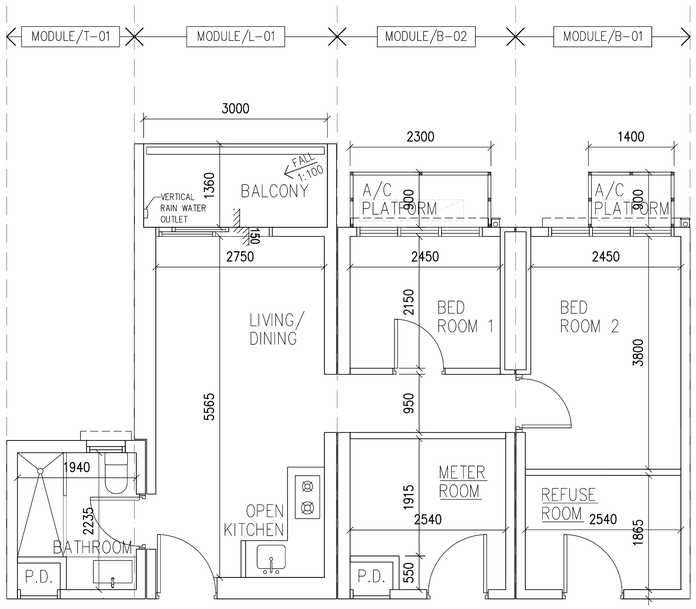

01 MODULES T-01, L-01, B-01 & B-02

Scale: 1:50 @ A1

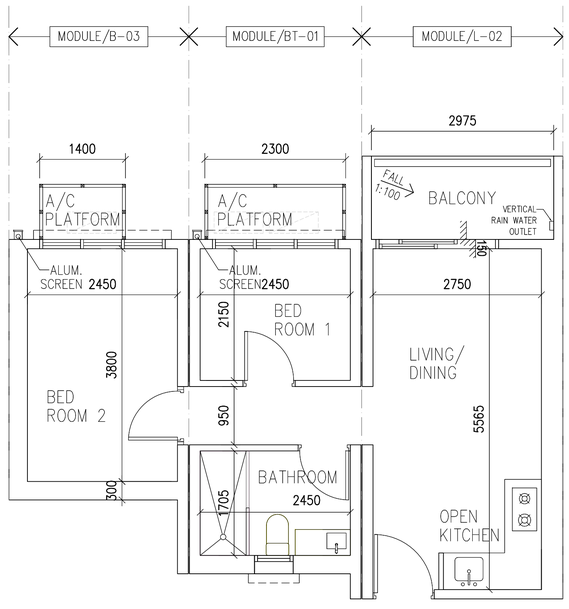

02 MODULES B-03, BT-01 & L-02

Scale: 1:50 @ A1

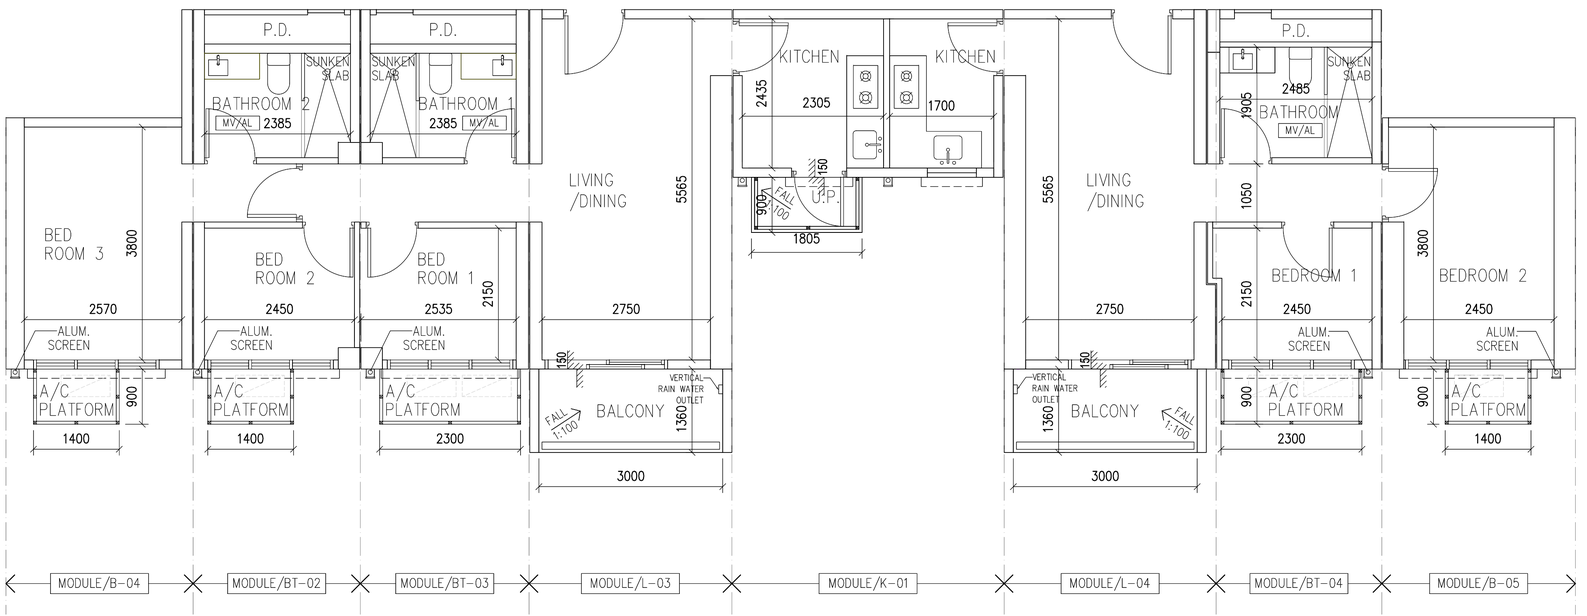

03 MODULES B-04, BT-02, BT-03, L-03, K-01, L-04, BT-04 & B-05

Scale: 1:50 @ A1

BD Ref. (5) in BD/MiC/210801

Client

CNQC Intelligent Construction (HK) Limited

Structural Consultant

ARUP

Rev.	Description	Date

Project Title

PRE-ACCEPTANCE FOR CNQCiC CONCRETE MIC SYSTEM (MODULE NUMBER: CAT01)

Drawing Title

MODULE PLAN 01

Project Ref.	NP200660	File Ref.	NP200660/04
Drawn by	RW	Checked by	DC
Scale	AS SHOWN	Paper Size	A1
Date	2022	Revision	-

Drawing Number P01

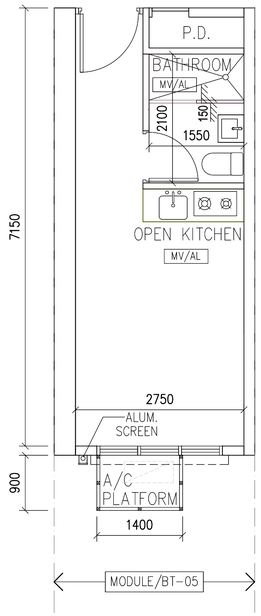

01 MODULE BT-05
Scale: 1:50 @ A1

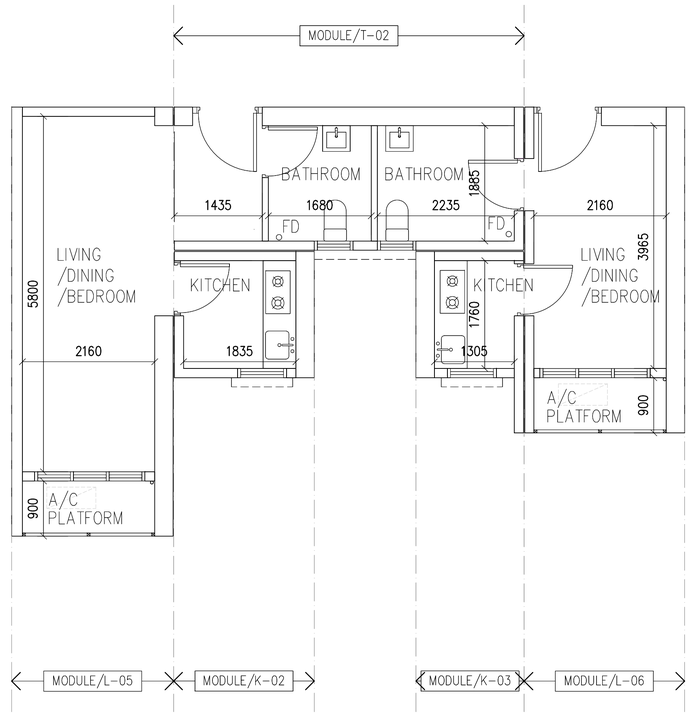

02 MODULES L-05, K-02, T-02, K-03 & L-06
Scale: 1:50 @ A1

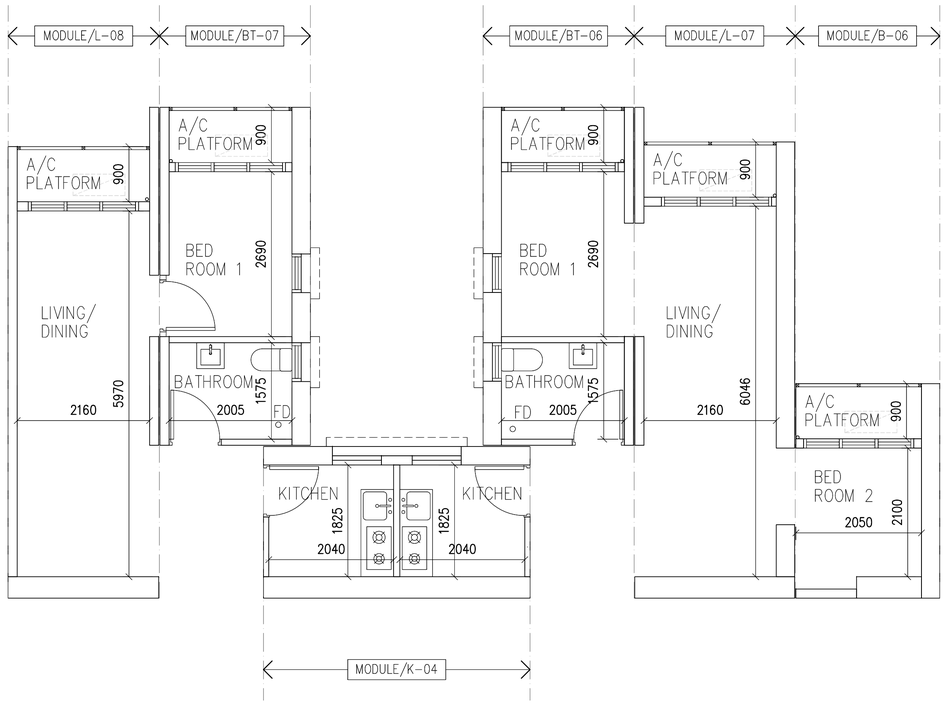

03 MODULES L-08, BT-07, K-04, BT-06, L-07 & B-06
Scale: 1:50 @ A1

BD Ref. (5) in BD/MiC/210801

Client
CNQC Intelligent Construction (HK) Limited
青建智造(香港)有限公司

Structural Consultant
ARUP

Rev.	Description	Date

Project Title
PRE-ACCEPTANCE FOR
CNQCiC CONCRETE MIC SYSTEM
(MODULE NUMBER: CAT01)

Drawing Title
MODULE PLAN 02

Project Ref.	NP200660	File Ref.	NP200660/04
Drawn by	RW	Checked by	DC
Scale	AS SHOWN	Paper Size	A1
Date	2022	Revision	-

Drawing Number
P02