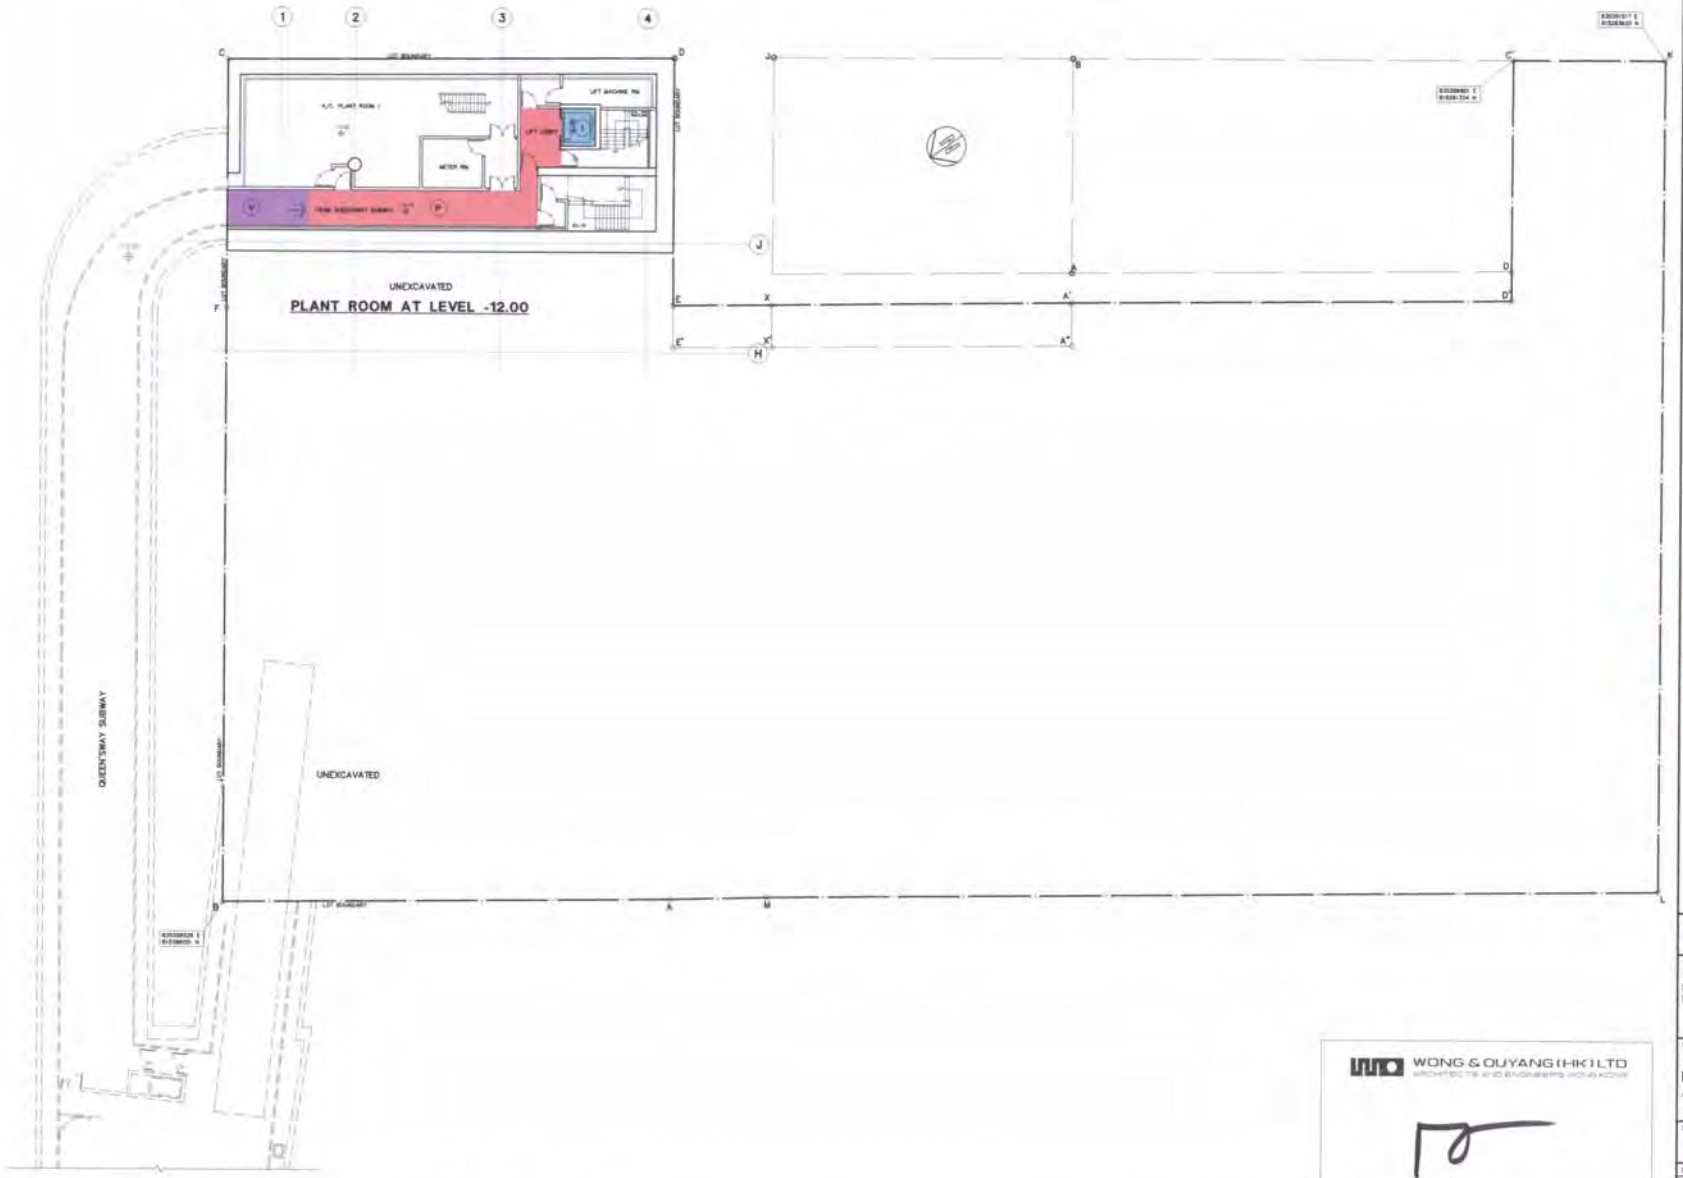

B.L.D. REF BD 2/3019/01

F.S.D. REF FP 8/12663

REVISIONS

NUMBER	DESCRIPTION	DATE

UBM9292897 (2/1)

LEGEND:

- (P) DEDICATED AREA WITH MINIMUM HEADROOM 3.3m COLOURED PINK
- (I) DEDICATED AREA WITH MINIMUM HEADROOM 2.3m COLOURED INDIGO
- (V) DEDICATED AREA WITH MINIMUM HEADROOM 2.6m COLOURED VIOLET

NOTE:
TOTAL AREA OF DEDICATION AREA = 57.404m²

WONG & OUYANG (HK) LTD
ARCHITECTS AND ENGINEERS HONG KONG

PROJECT
THREE PACIFIC PLACE
No. 1 QUEEN'S ROAD EAST
HONG KONG.

DRAWING TITLE
DEDICATION PLAN
AT LEVEL -12.00

SIGNATURE FOR SUBMISSION/CONSTRUCTION

DATE

DRAWN BY YYP	DATE 10/02	
ENTERED BY YYP	PLOT DATE 02/04	
CHECKED BY BQL	DATE 02/04	
SCALE 1 : 300	PRINT DATE	

JOB NUMBER	DRAWING NUMBER	REVISION
2028	291	F

DO NOT SCALE OFF DRAWING. THIS DRAWING IS NOT FOR CONSTRUCTION PURPOSES UNLESS EXPRESSLY STATED. ALL RIGHTS RESERVED AND REPRODUCTION IN ANY FORM MUST BE APPROVED BY WONG & OUYANG (HK) LTD.

WONG & OUYANG (HK) LTD
ARCHITECTS AND ENGINEERS HONG KONG

ROBERT PH LAM
BArch HKIA
AP List 1
Registered Architect

香港皇后大道東1號
1 Queen's Road East, HK

M/N 929897

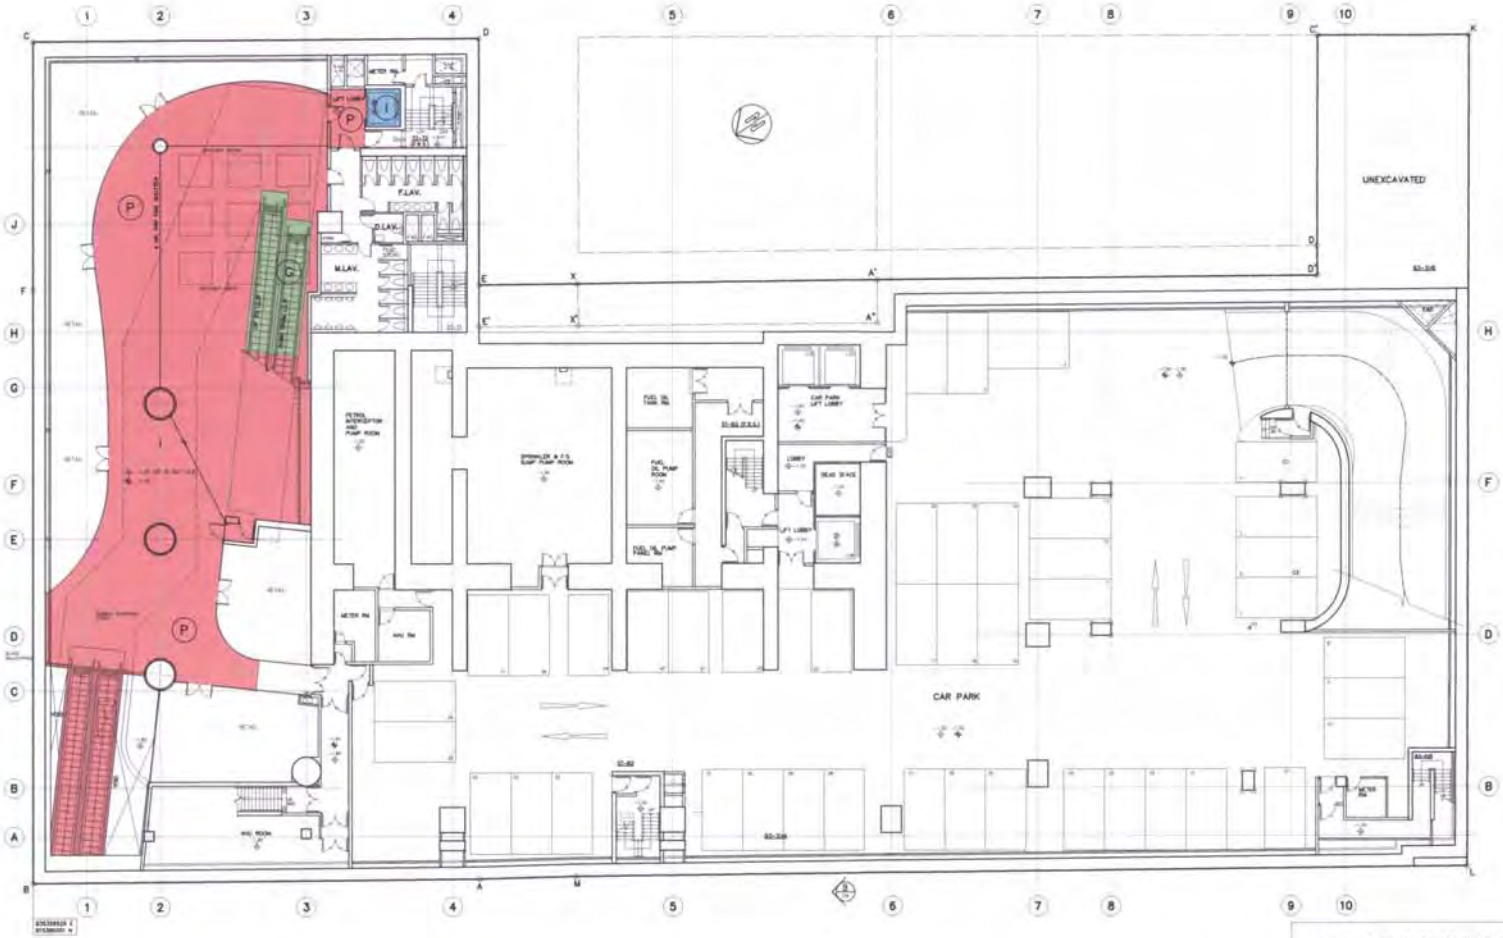

B.L.D. REF BD 2/3019/01

F.S.D. REF FP 8/12663

REVISIONS

NUMBER	DESCRIPTION	DATE

UBM92928975

LEGEND:

- (P) DEDICATED AREA WITH MINIMUM HEADROOM 3.3m COLOURED PINK
- (G) DEDICATED AREA WITH MINIMUM HEADROOM 3.2m COLOURED GREEN
- (I) DEDICATED AREA WITH MINIMUM HEADROOM 2.3m COLOURED INDIGO

NOTE:

TOTAL AREA OF DEDICATED AREA = 490.029 m²

WONG & OUYANG (HK) LTD
ARCHITECTS AND ENGINEERS HONG KONG

PROJECT

THREE PACIFIC PLACE
No. 1 QUEEN'S ROAD EAST
HONG KONG.

DRAWING TITLE

DEDICATION PLAN AT BASEMENT 3

SIGNATURE FOR SUBMISSION/CONSTRUCTION

DATE

DRAWN BY YYP DATE 10/02

ENTERED BY YYP PLOT DATE 02/04

CHECKED BY RDL DATE 02/04

SCALE 1 : 300 PRINT DATE

JOB NUMBER	DRAWING NUMBER	REVISION
2028	292	F

DO NOT SCALE OFF DRAWING. THIS DRAWING IS NOT FOR CONSTRUCTION PURPOSES UNLESS EXPRESSLY STATED. ALL RIGHTS RESERVED AND REPRODUCTION IN ANY FORM MUST BE APPROVED BY WONG & OUYANG (HK) LTD

WONG & OUYANG (HK) LTD
ARCHITECTS AND ENGINEERS HONG KONG

ROBERT PH LAM
BArch HKIA
AP List 1
Registered Architect

香港皇后大道東1號
1 Queen's Road East, HK

M/N 9292897

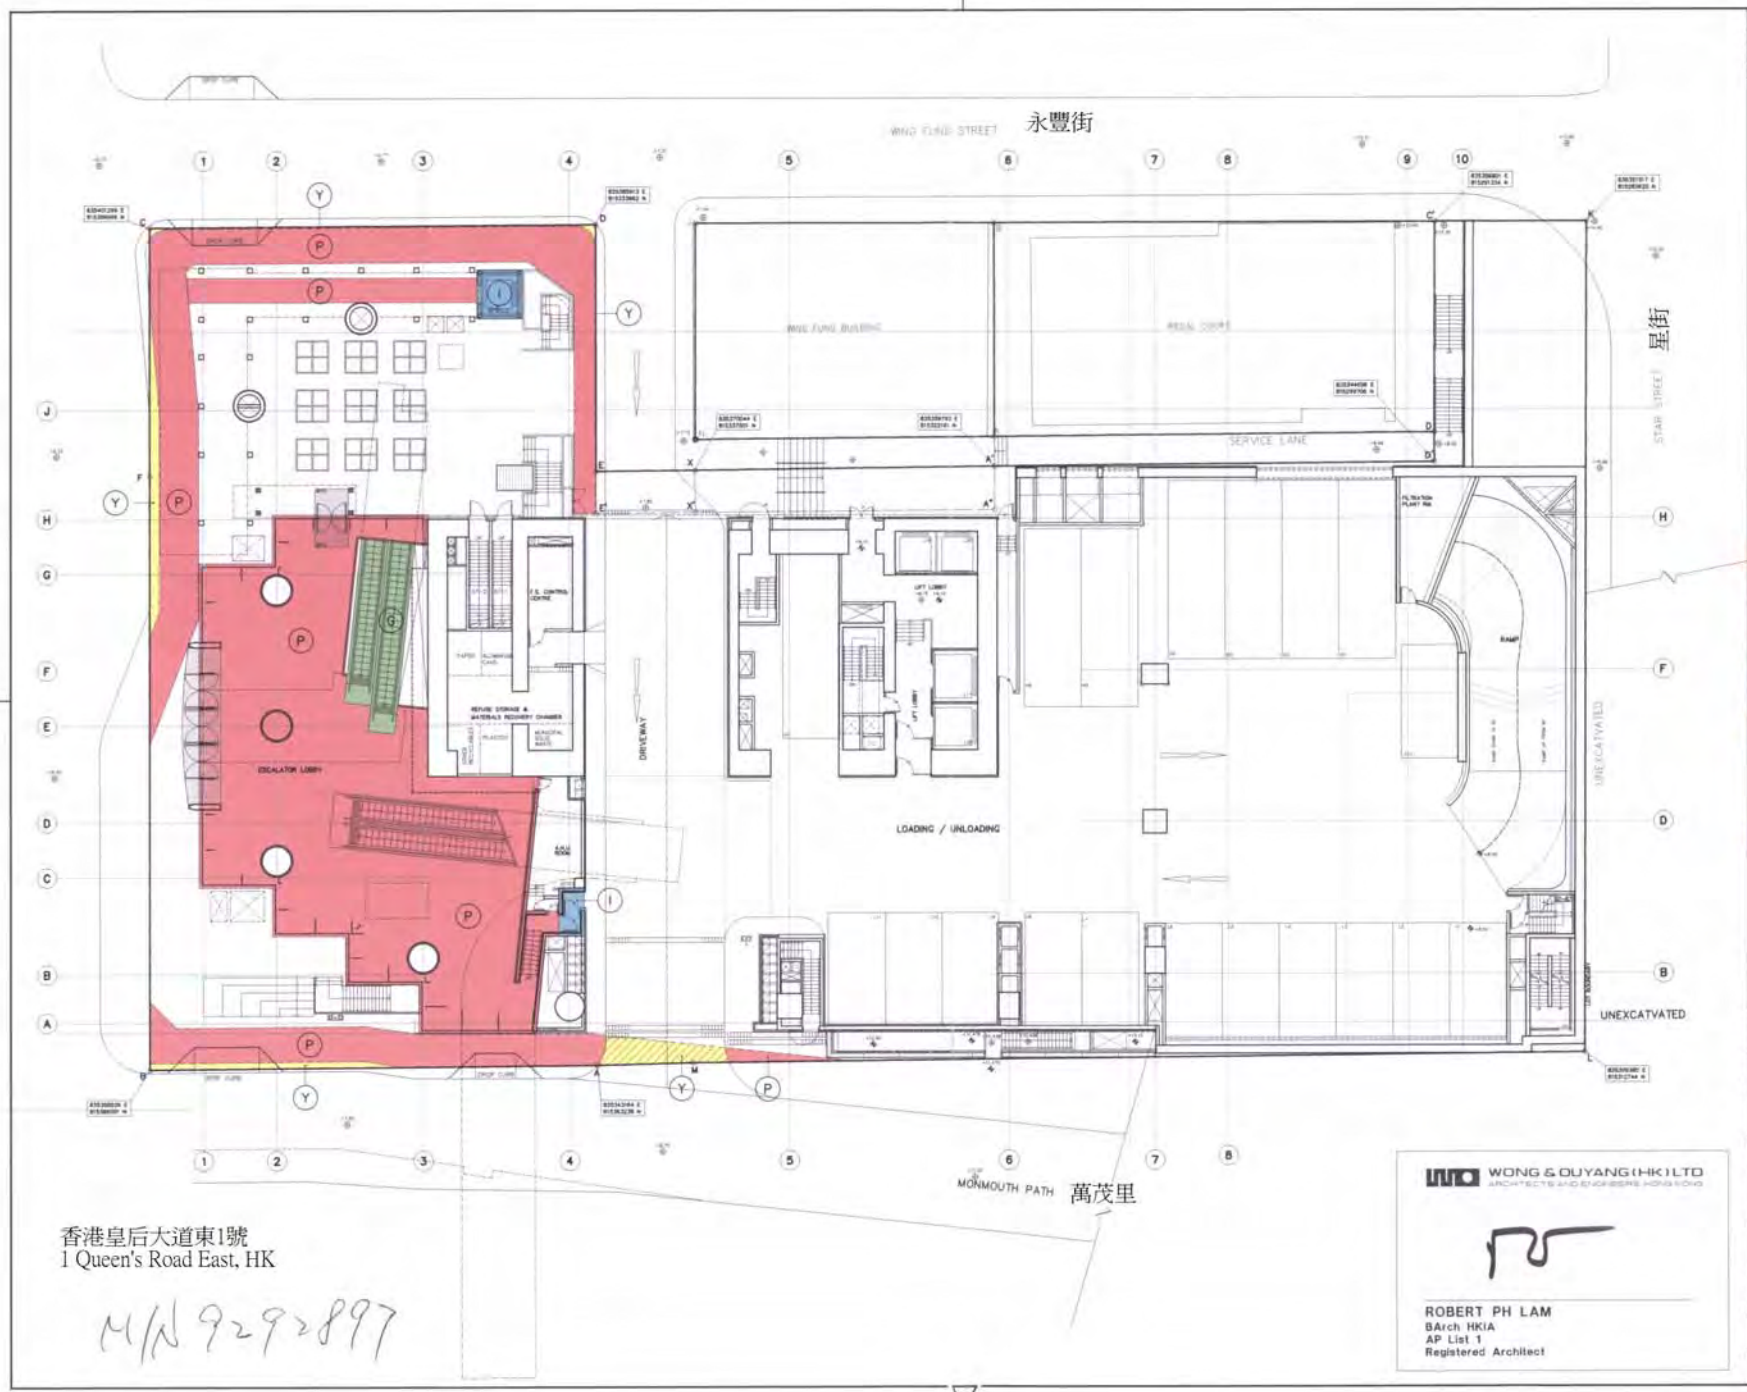

香港皇后大道東1號
1 Queen's Road East, HK

M/N 929897

B.L.D. REF BD 2/3019/01
F.S.D. REF FP 8/12663

REVISIONS

NUMBER	DESCRIPTION	DATE

UBM9292897(4/1)

LEGEND:

- (P) DEDICATED AREA WITH MINIMUM HEADROOM 3.3m COLOURED PINK
- (G) DEDICATED AREA WITH MINIMUM HEADROOM 3.2m COLOURED GREEN
- (I) DEDICATED AREA WITH MINIMUM HEADROOM 2.3m COLOURED INDIGO
- (Y) DEDICATED AREA WITH MINIMUM HEADROOM 5.5m FOR VEHICULAR & PEDESTRIAN PASSAGE COLOURED YELLOW HATCHED BLACK
- (Y) DEDICATED AREA WITHIN 600mm OF THE OUTER EDGE OF A FOOTPATH WITH MINIMUM HEADROOM 5.5m COLOURED YELLOW

NOTE:
TOTAL AREA OF DEDICATED AREA = 718.773 m²

WONG & OUYANG (HK) LTD
ARCHITECTS AND ENGINEERS HONG KONG

PROJECT
THREE PACIFIC PLACE
No. 1 QUEEN'S ROAD EAST
HONG KONG

DRAWING TITLE
DEDICATION PLAN
AT LOWER GROUND FLOOR

SIGNATURE FOR SUBMISSION/CONSTRUCTION

		DATE
DRAWN BY YYP		DATE 10/02
ENTERED BY YYP		PLOT DATE 04/04
CHECKED BY RDL		DATE 04/04
SCALE 1 : 300	PRINT DATE	

JOB NUMBER	DRAWING NUMBER	REVISION
2028	293	G

DO NOT SCALE OFF DRAWING. THIS DRAWING IS NOT FOR CONSTRUCTION PURPOSES UNLESS EXPRESSLY STATED. ALL RIGHTS RESERVED AND REPRODUCTION IN ANY FORM MUST BE APPROVED BY WONG & OUYANG (HK) LTD.

WONG & OUYANG (HK) LTD
ARCHITECTS AND ENGINEERS HONG KONG

ROBERT PH LAM
BArch HKIA
AP List 1
Registered Architect

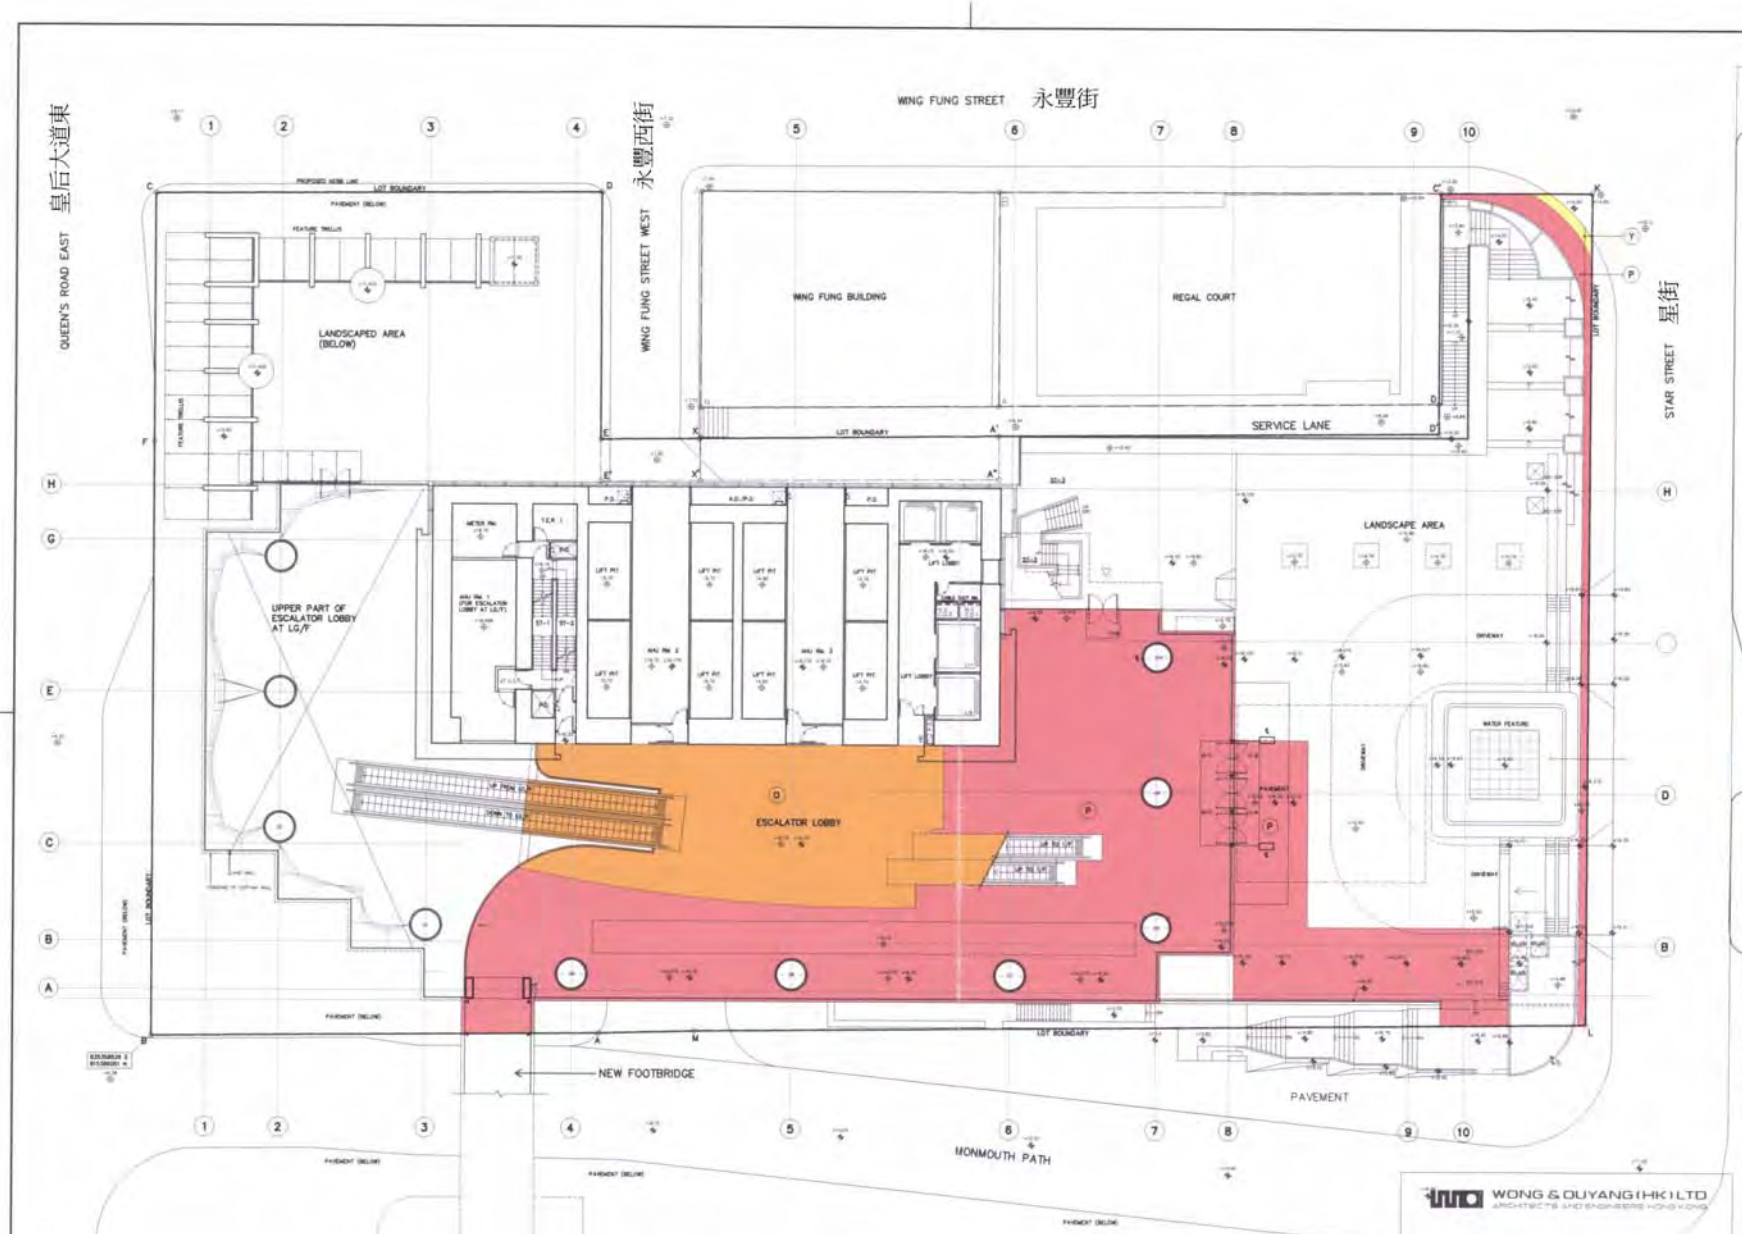

B.L.D. REF BD 2/3019/01
F.S.D. REF FP 8/12663

REVISIONS

NUMBER	DESCRIPTION	DATE

UBM92892897(5/1)

LEGEND:

- (P) DEDICATED AREA WITH MINIMUM HEADROOM 3.3m COLOURED PINK
- (O) DEDICATED AREA WITH MINIMUM HEADROOM 2.85m COLOURED ORANGE
- (Y) DEDICATED AREA WITHIN 600mm OF THE OUTER EDGE OF A FOOTPATH WITH MINIMUM HEADROOM 5.5m COLOURED YELLOW

NOTE:
TOTAL AREA OF DEDICATED AREA
TOTAL = 930.206m²

WONG & OUYANG (HK) LTD
ARCHITECTS AND ENGINEERS HONG KONG

PROJECT
THREE PACIFIC PLACE
No. 1 QUEEN'S ROAD EAST,
HONG KONG

DRAWING TITLE
DEDICATION PLAN AT UPPER GROUND FLOOR

SIGNATURE FOR SUBMISSION/CONSTRUCTION

DATE

DRAWN BY YWP	DATE 10/03	
ENTERED BY YWP	PLOT DATE 02/04	
CHECKED BY BCL	DATE 02/04	
SCALE 1:300	PRINT DATE	
JOB NUMBER 2028	DRAWING NUMBER 294	REVISION F

DO NOT SCALE OFF DRAWING. THIS DRAWING IS NOT FOR CONSTRUCTION PURPOSES UNLESS EXPRESSLY STATED. ALL RIGHTS RESERVED AND REPRODUCTION IN ANY FORM MUST BE APPROVED BY WONG & OUYANG (HK) LTD.

WONG & OUYANG (HK) LTD
ARCHITECTS AND ENGINEERS HONG KONG

ROBERT PH LAM
BArch HKIA
AP List 1
Registered Architect

香港皇后大道東1號
1 Queen's Road East, HK

M/N 929897