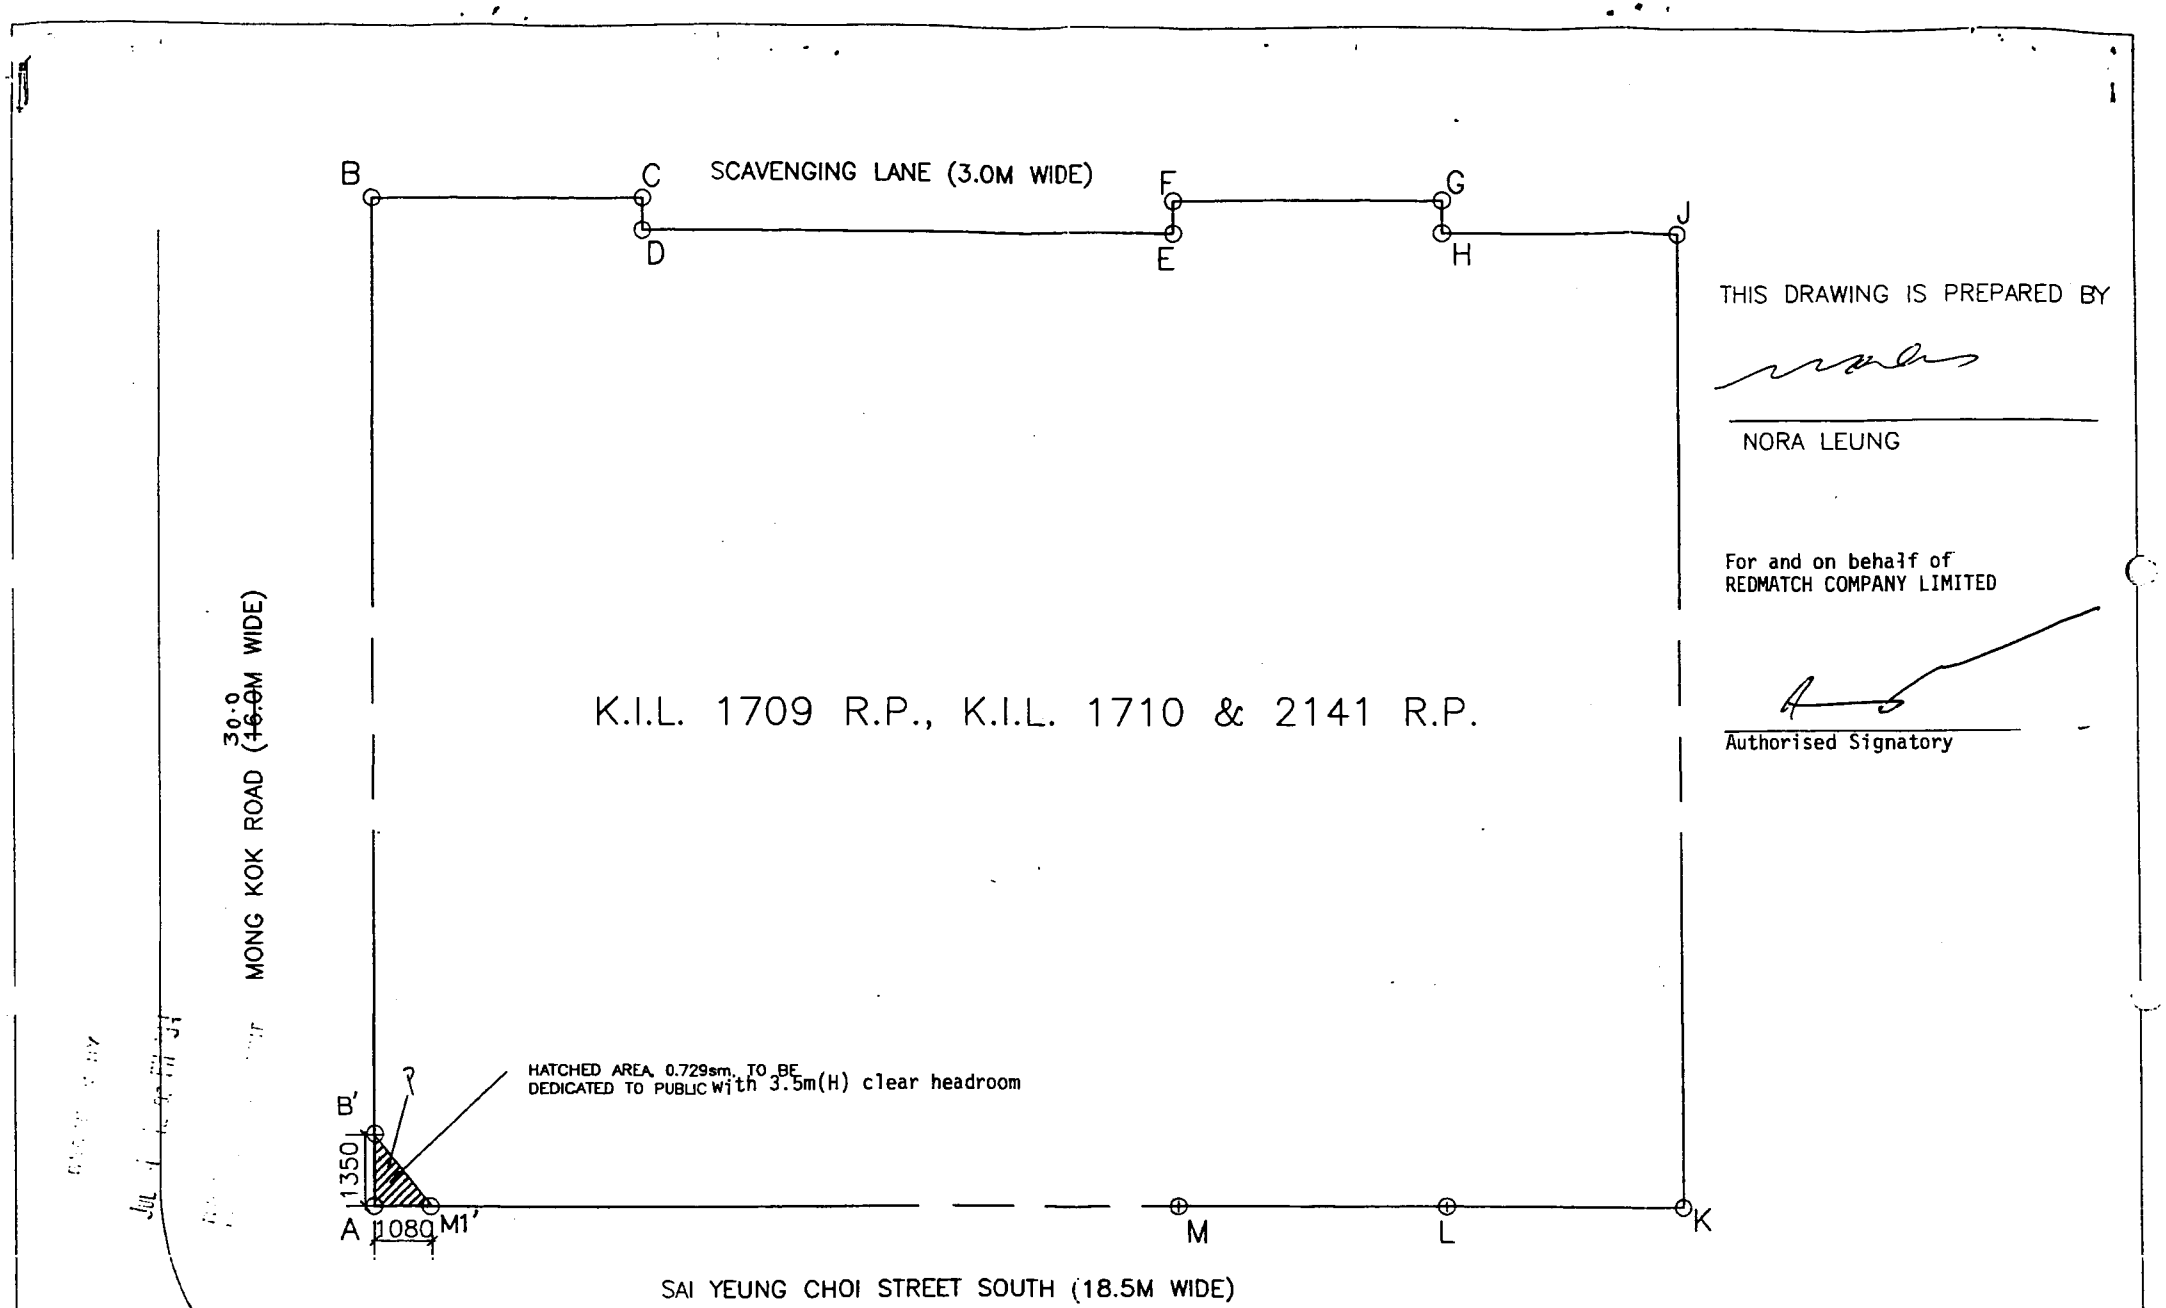

REV	DESCRIPTIONS	DATE	REV	DESCRIPTIONS	DATE	SIGNATURE FOR SUBMISSION / CONSTRUCTION:	CHAU KUK & LEUNG Architects & Engineers Ltd	DRAWING TITLE: DEDICATION PLAN	PROJECT: 168-176, SAI YEUNG CHOI STREET, SOUTH K.I.L. 2141 R.P., 1710, 1709 R.P., KOWLOON
								ALL MEASUREMENT MUST BE CHECKED AT SITE. DO NOT SCALE DRAWING. DRAWING AND COPYRIGHT ARE PROPERTY OF THE ARCHITECT AND SHALL BE RETURNED AT THE COMPLETION OF THE WORK. DRAWING IS NOT VALID FOR CONSTRUCTION UNLESS EXPRESSEDLY CERTIFIED	SCALE: 1:100	PROJECT NO: 692-C-KL / DRAWING NO: SP-1 / DATE OF ISSUE: