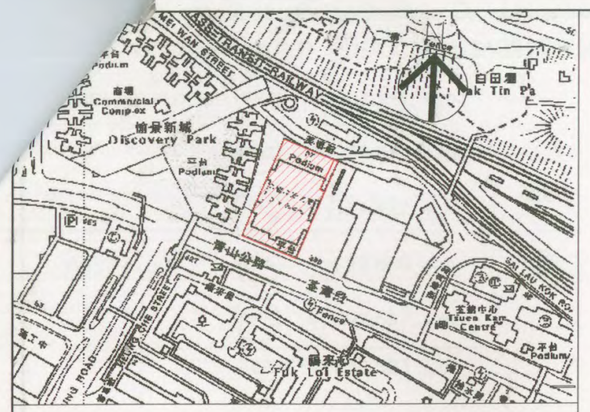

BLOCK PLAN (SCALE 1:5000)

註冊擴要編號 M/N: 06112902640040 A3C

RECEIVED BY
SEP 10 3 39 PM 2004
R & D Section
BUILDINGS DEPARTMENT

中國染廠大厦, 荃灣青山公路382 - 392號

CDW Building, No. 382 - 392 Castle Peak Road, Tsuen Wan

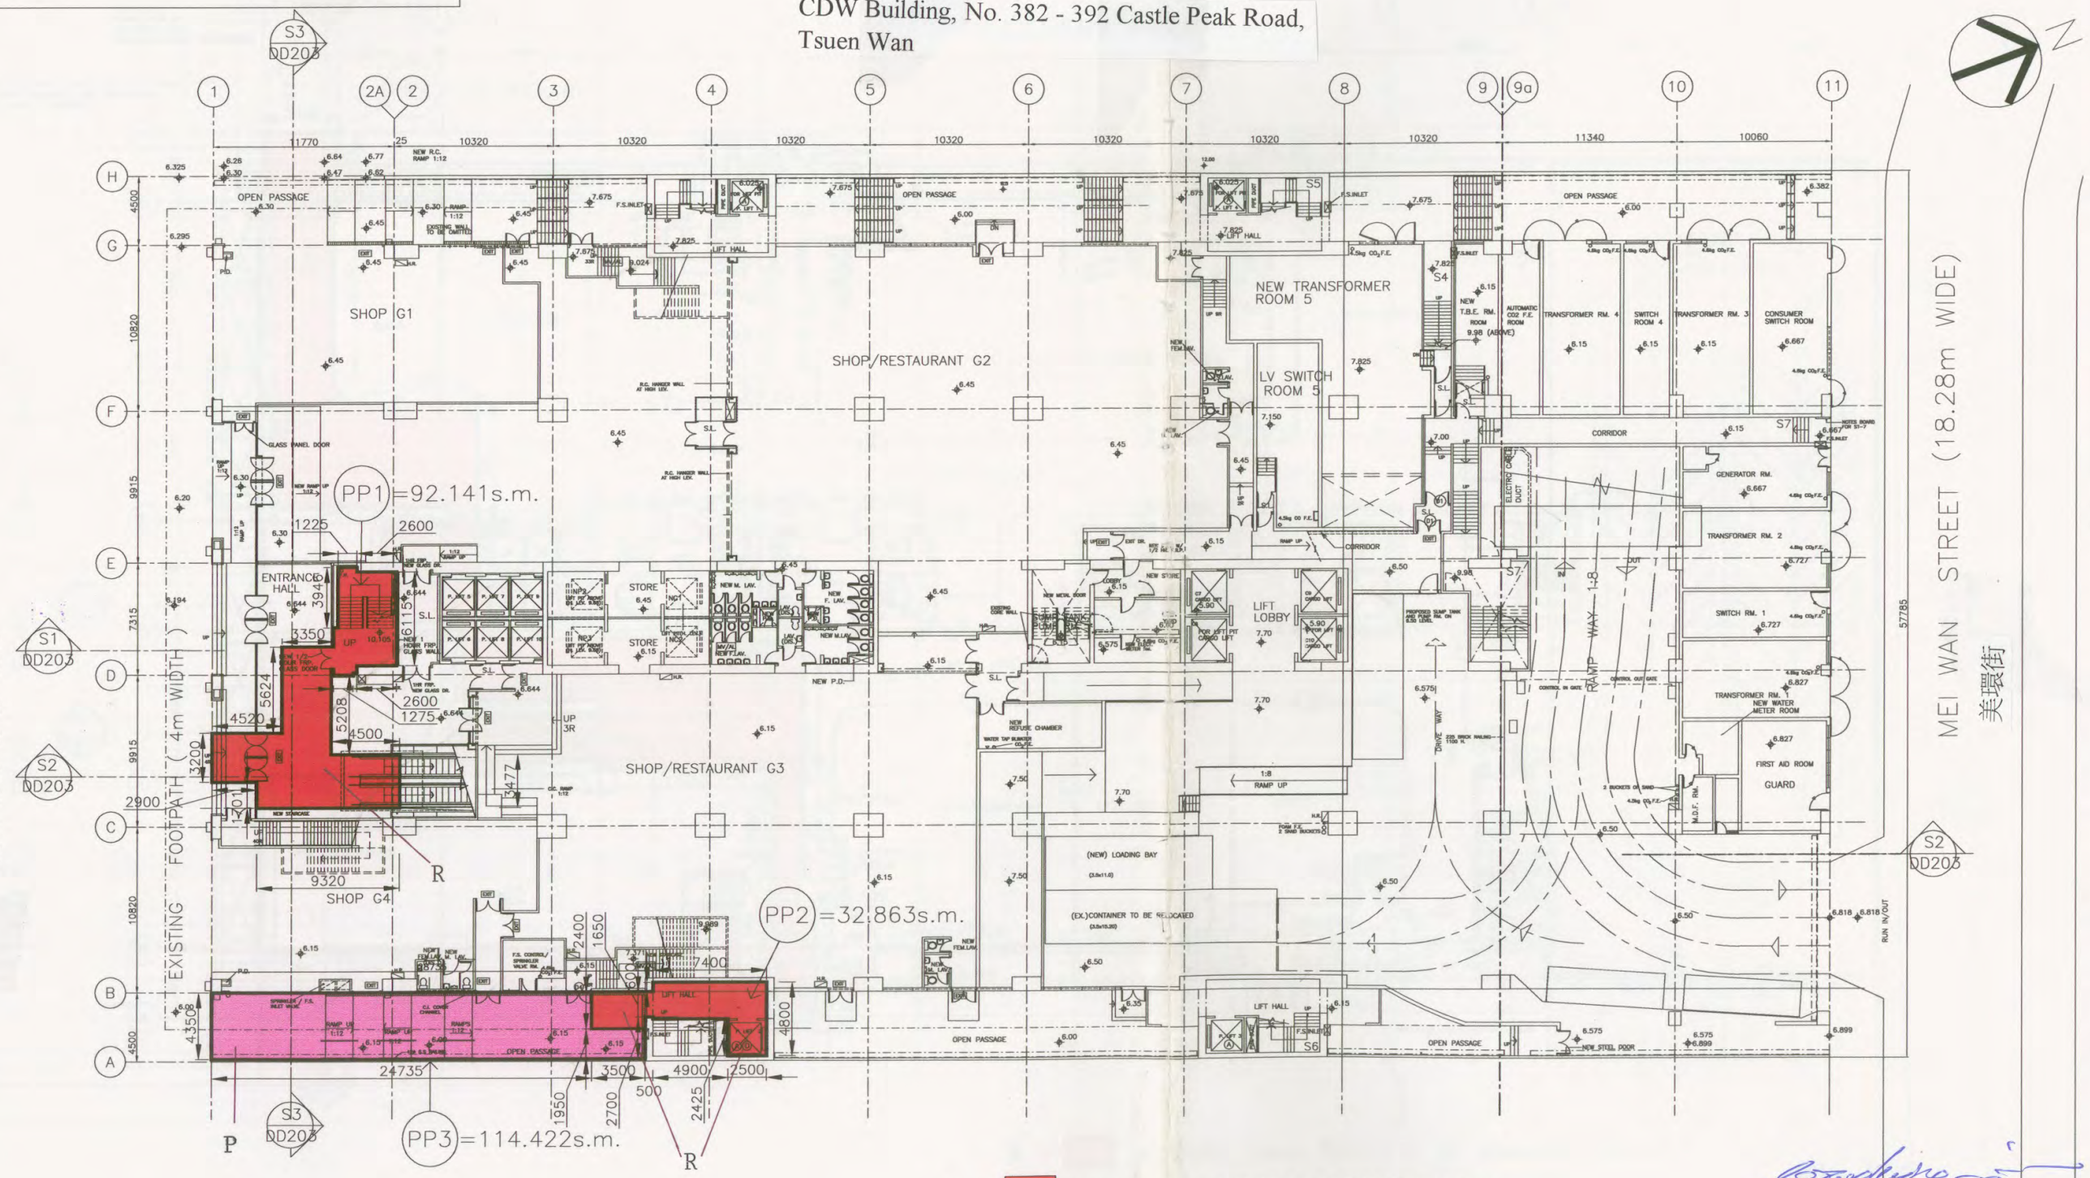

GROUND FLOOR

R — DESIGNATED PUBLIC PASSAGE AT THE COMMERCIAL PODIUM

P — DESIGNATED PUBLIC PASSAGE AT GROUND FLOOR

ALEXIS WONG MING-YIM
BA(AS)(HK), BArch(Bath), HKIA, RIBA, ARAIA, AP(List of Architects), Registered Architect
Certificate of Registration No. : API 65/80

B.D.REFERENCE

F.S.D.REFERENCE
BD 2-3/9184/78/8

W.W.O.REFERENCE

CAD FILE NAME
A04\G.B.PLAN\DEED\DD201C.DWG

NOTES

NO.	REVISIONS	DATE	BY
A	AREA OF DEDICATED AREAS IS SPECIFIED	JUNE25, 04	IP
B	LEGEND REVISE	8-9-04	WKC

DENNIS LAU & NG CHUN MAN
ARCHITECTS & ENGINEERS (H.K.) LIMITED HONG KONG
劉榮廣伍振民建築師事務所(香港)有限公司
34-36/F, HENNESSY CENTRE, 500 HENNESSY ROAD, HONG KONG
TELEPHONE: 28956888 FAX: 25764074 WEB SITE: dlh.com.hk

DENNIS LAU WING-KWONG JP 劉榮廣
BArch(HK), RIBA, RIBA, AP(List of Architects), Registered Architect
NG CHUN-MAN 伍振民
BArch(HK), RIBA, FAICE, ACIArb, FAIB, FRIBA, AP(List of Architects), Registered Architect
ALEXIS WONG MING-YIM 王明燕
BA(AS)(HK), BArch(Bath), HKIA, RIBA, ARAIA, AP(List of Architects), Registered Architect
LI MAN-YING 李文英
BA(AS)(HK), BArch(Bath), FHKIA, RIBA, ARAIA, AP(List of Architects), Registered Architect
HENRY LAU KING-CHIU 劉經釗
BA(AS)(Hons)(HK), MArch(Dist)(HK), FHKIA, RIBA, ARAIA, ACIArb, AP(List of Architects), Registered Architect
CHEUNG KWONG-WING 張光榮
BA(AS)(Hons)(HK), MArch(HK), FHKIA, RIBA, ARAIA, AP(List of Architects), Registered Architect
JOSEPH TANG CHUN-SING 鄧俊聲
BA(AS)(HK), MArch(Dist)(HK), FHKIA, RIBA, ARAIA, AP(List of Architects), Registered Architect
DAVID CHAN CHI-KEUNG 陳智強
BA(AS)(Hons)(HK), FHKIA, RIBA, AP(List of Architects), Registered Architect
ARTHUR AU KIN-TUNG 歐建東
BA(AS)(HK), MArch(HK), FHKIA, ARAIA, AP(List of Architects), Registered Architect
HANNA HSU YU-MING 許玉明
BA(AS)(HK), MArch(HK), FHKIA, RIBA, ARAIA, AP(List of Architects), Registered Architect

ALL MEASUREMENTS MUST BE CHECKED AT THE WORK BY THE CONTRACTOR
DO NOT SCALE DRAWINGS
ALL PRINTS SPECIFICATIONS AND THEIR COPYRIGHT ARE THE PROPERTY OF THE ARCHITECTS AND SHALL BE RETURNED AT THE COMPLETION OF THE WORK

CONSULTANT

PROJECT
CDW BUILDING
ON D.D. 453 LOT 1221s.A.
388 CASTLE PEAK ROAD, TSUEN WAN

DRAWING TITLE
DEDICATION PLAN
GROUND FLOOR

SCALE	DATE
1:400	2-1-2004
DRAWN BY CWK	CHECKED BY WKC
JOB NO. N1301-4	DRAWING NO. DD201B

A OF DESIGNATED PUBLIC PASSAGE ON GROUND FLOOR & FIRST FLOOR

GROUND FLOOR :	PP1	=	92.141 s.m.
	PP2	=	32.863 s.m.
	PP3	=	114.422 s.m.
FIRST FLOOR :	PP4	=	22.500 s.m.
	PP5	=	397.597 s.m.
	TOTAL	=	659.523 s.m.

註冊摘要編號 M/N: 061129026400 40 A3C

RECEIVED BY
SEP 10 3 43 PM 2004
R & D Section
BUILDINGS DEPARTMENT

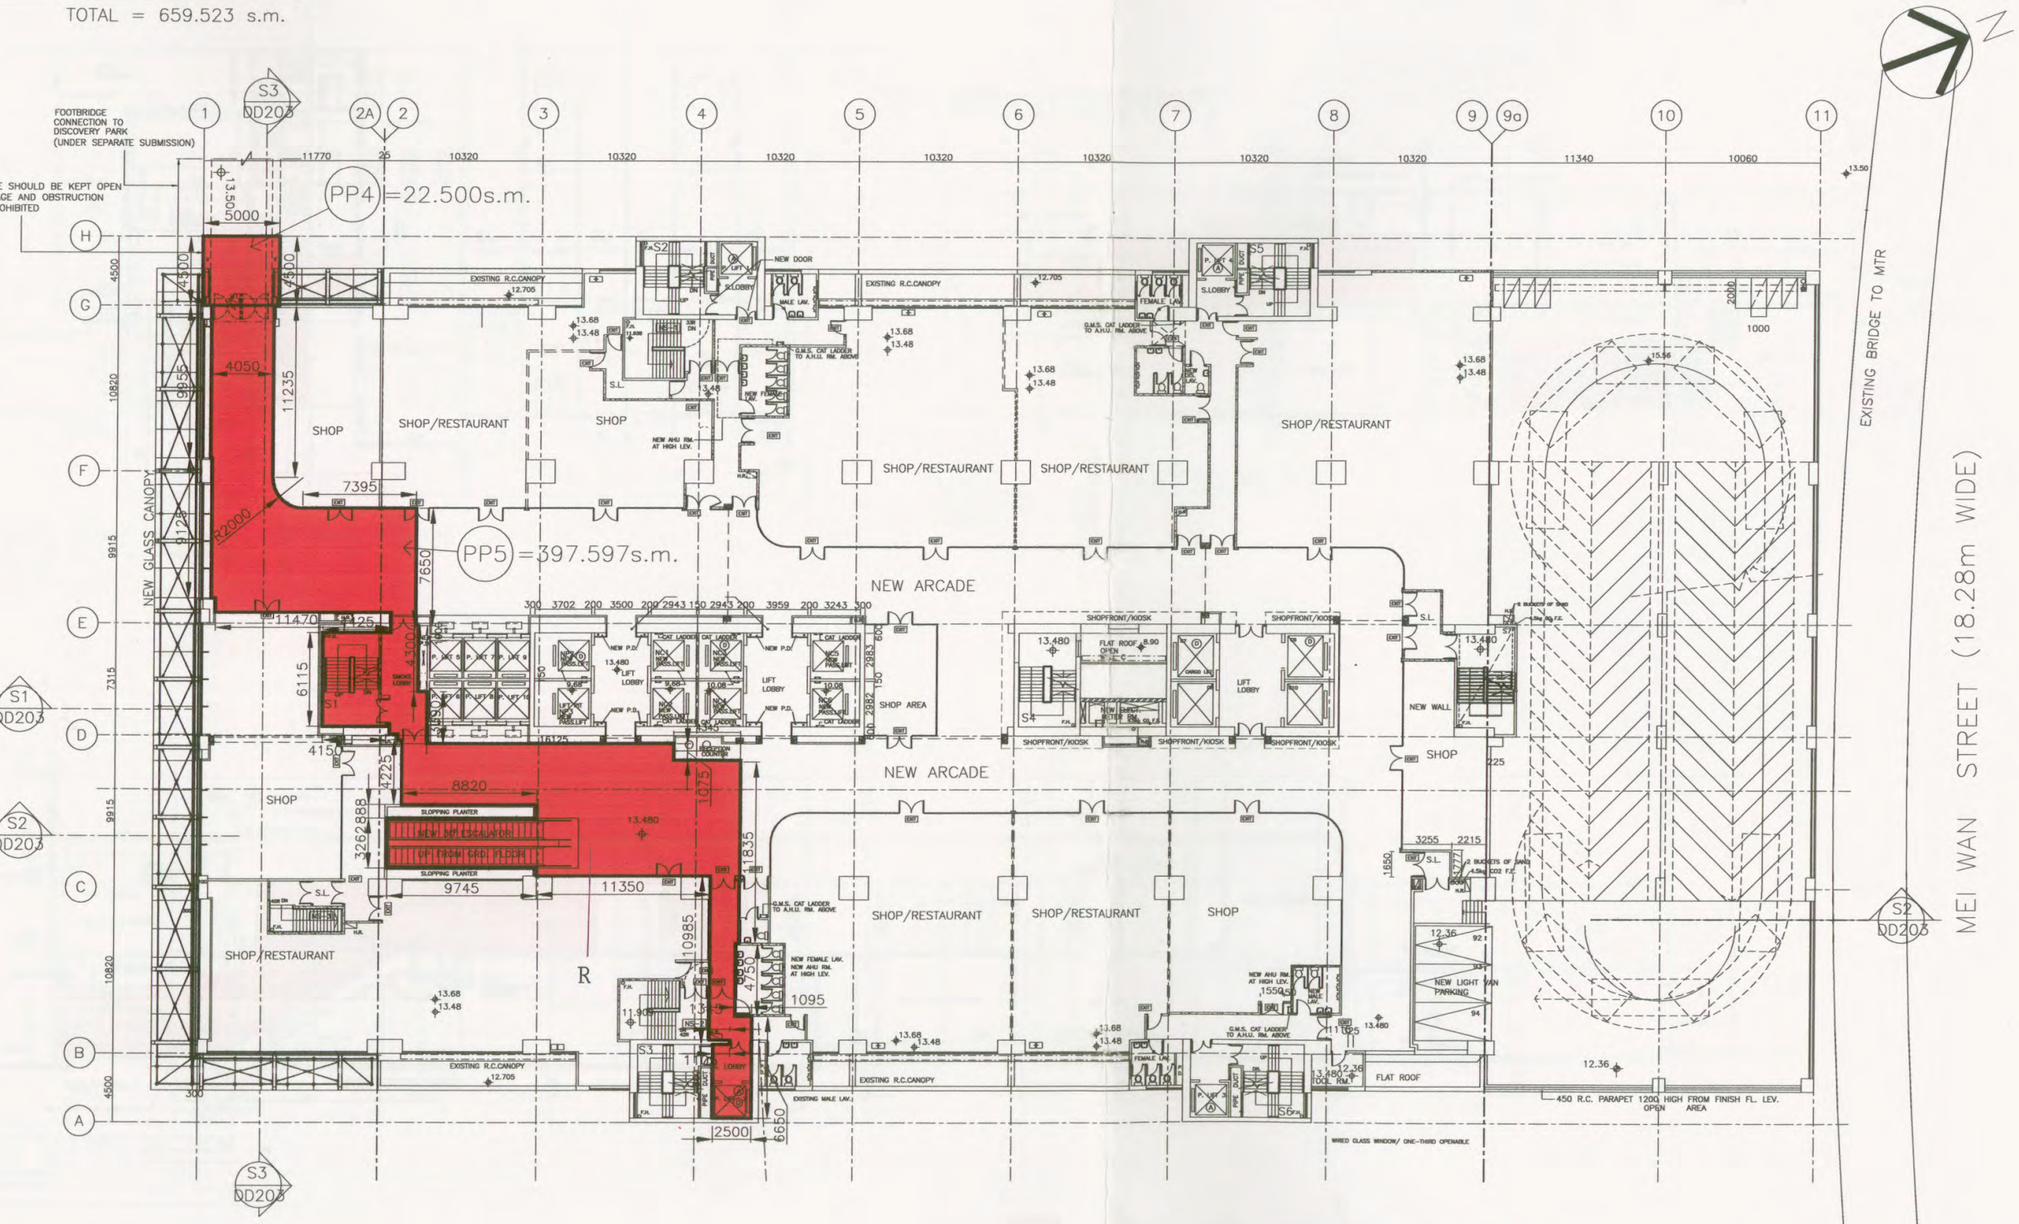

FIRST FLOOR

R — DESIGNATED PUBLIC PASSAGE AT THE COMMERCIAL PODIUM

P — DESIGNATED PUBLIC PASSAGE AT GROUND FLOOR

ALEXIS WONG MING-YIM
BA(AS)(HK), BArch(Bath), HKIA, RIBA, ARAIA,
AP(List of Architects), Registered Architect
Certificate of Registration No. : API 65/80

B.D.REFERENCE

F.S.D.REFERENCE

W.W.O.REFERENCE

CAD FILE NAME
A04\G.B.PLAN\DEED\DD202C.DWG

NOTES

NO.	REVISIONS	DATE	BY
A	AREA OF DEDICATED AREAS IS SPECIFIED	JUNE25, 04	IP
B	LEGEND REVISE	8-9-04	WKC

DENNIS LAU & NG CHUN MAN
ARCHITECTS & ENGINEERS (H.K.) LIMITED HONG KONG
劉榮廣伍振民建築師事務所(香港)有限公司
34-36/F, HENNESSY CENTRE, 500 HENNESSY ROAD, HONG KONG
TELEPHONE: 28956888 FAX: 25764074 WEB SITE: dln.com.hk

DENNIS LAU WING-KWONG 劉榮廣
BArch(HK), RIBA, IBIA, RIAA, AP(List of Architects), Registered Architect
NG CHUN-MAN 伍振民
BArch(HK), RIBA, FAICE, ACArb, FASI, FRSH, AP(List of Architects), Registered Architect
ALEXIS WONG MING-YIM 王明燕
BA(AS)(HK), BArch(Bath), HKIA, RIBA, ARAIA, AP(List of Architects), Registered Architect
LI MAN-YING 李文英
BA(AS)(HK), BArch(HK), FHKIA, RIBA, ARAIA, AP(List of Architects), Registered Architect
HENRY LAU KING-CHIU 劉敬釗
BA(AS)(Hons)(HK), BArch(Dist)(HK), FHKIA, RIBA, ARAIA, ACArb, AP(List of Architects), Registered Architect
CHEUNG KWONG-WING 張光榮
BA(AS)(Hons)(HK), BArch(HK), FHKIA, RIBA, IBIA, ARAIA, AP(List of Architects), Registered Architect
JOSEPH TANG CHUN-SING 鄧春誠
BA(AS)(HK), BArch(Dist)(HK), FHKIA, RIBA, IBIA, ARAIA, AP(List of Architects), Registered Architect
DAVID CHAN CHI-KUNG 陳智強
BA(AS)(Hons)(HK), BArch(HK), FHKIA, RIBA, IBIA, AP(List of Architects), Registered Architect
ARTHUR AU KIN-TUNG 歐錦棠
BA(AS)(HK), BArch(HK), FHKIA, ARAIA, AP(List of Architects), Registered Architect
HANNA HSU YU-MING 許玉明
BA(AS)(HK), BArch(HK), FHKIA, RIBA, ARAIA, AP(List of Architects), Registered Architect

ALL MEASUREMENTS MUST BE CHECKED AT THE WORK BY THE CONTRACTOR

DO NOT SCALE DRAWINGS

ALL PRINTS SPECIFICATIONS AND THEIR COPYRIGHT ARE THE PROPERTY OF THE ARCHITECTS AND SHALL BE RETURNED AT THE COMPLETION OF THE WORK

CONSULTANT

PROJECT
CDW BUILDING
ON D.D. 453 LOT 1221s.A.
388 CASTLE PEAK ROAD, TSUEN WAN

DRAWING TITLE
DEDICATION PLAN
FIRST FLOOR

SCALE	DATE
1:400	2-1-2004
DRAWN BY	CHECKED BY
I P	WKC
JOB NO.	DRAWING NO.
1301	DD202B