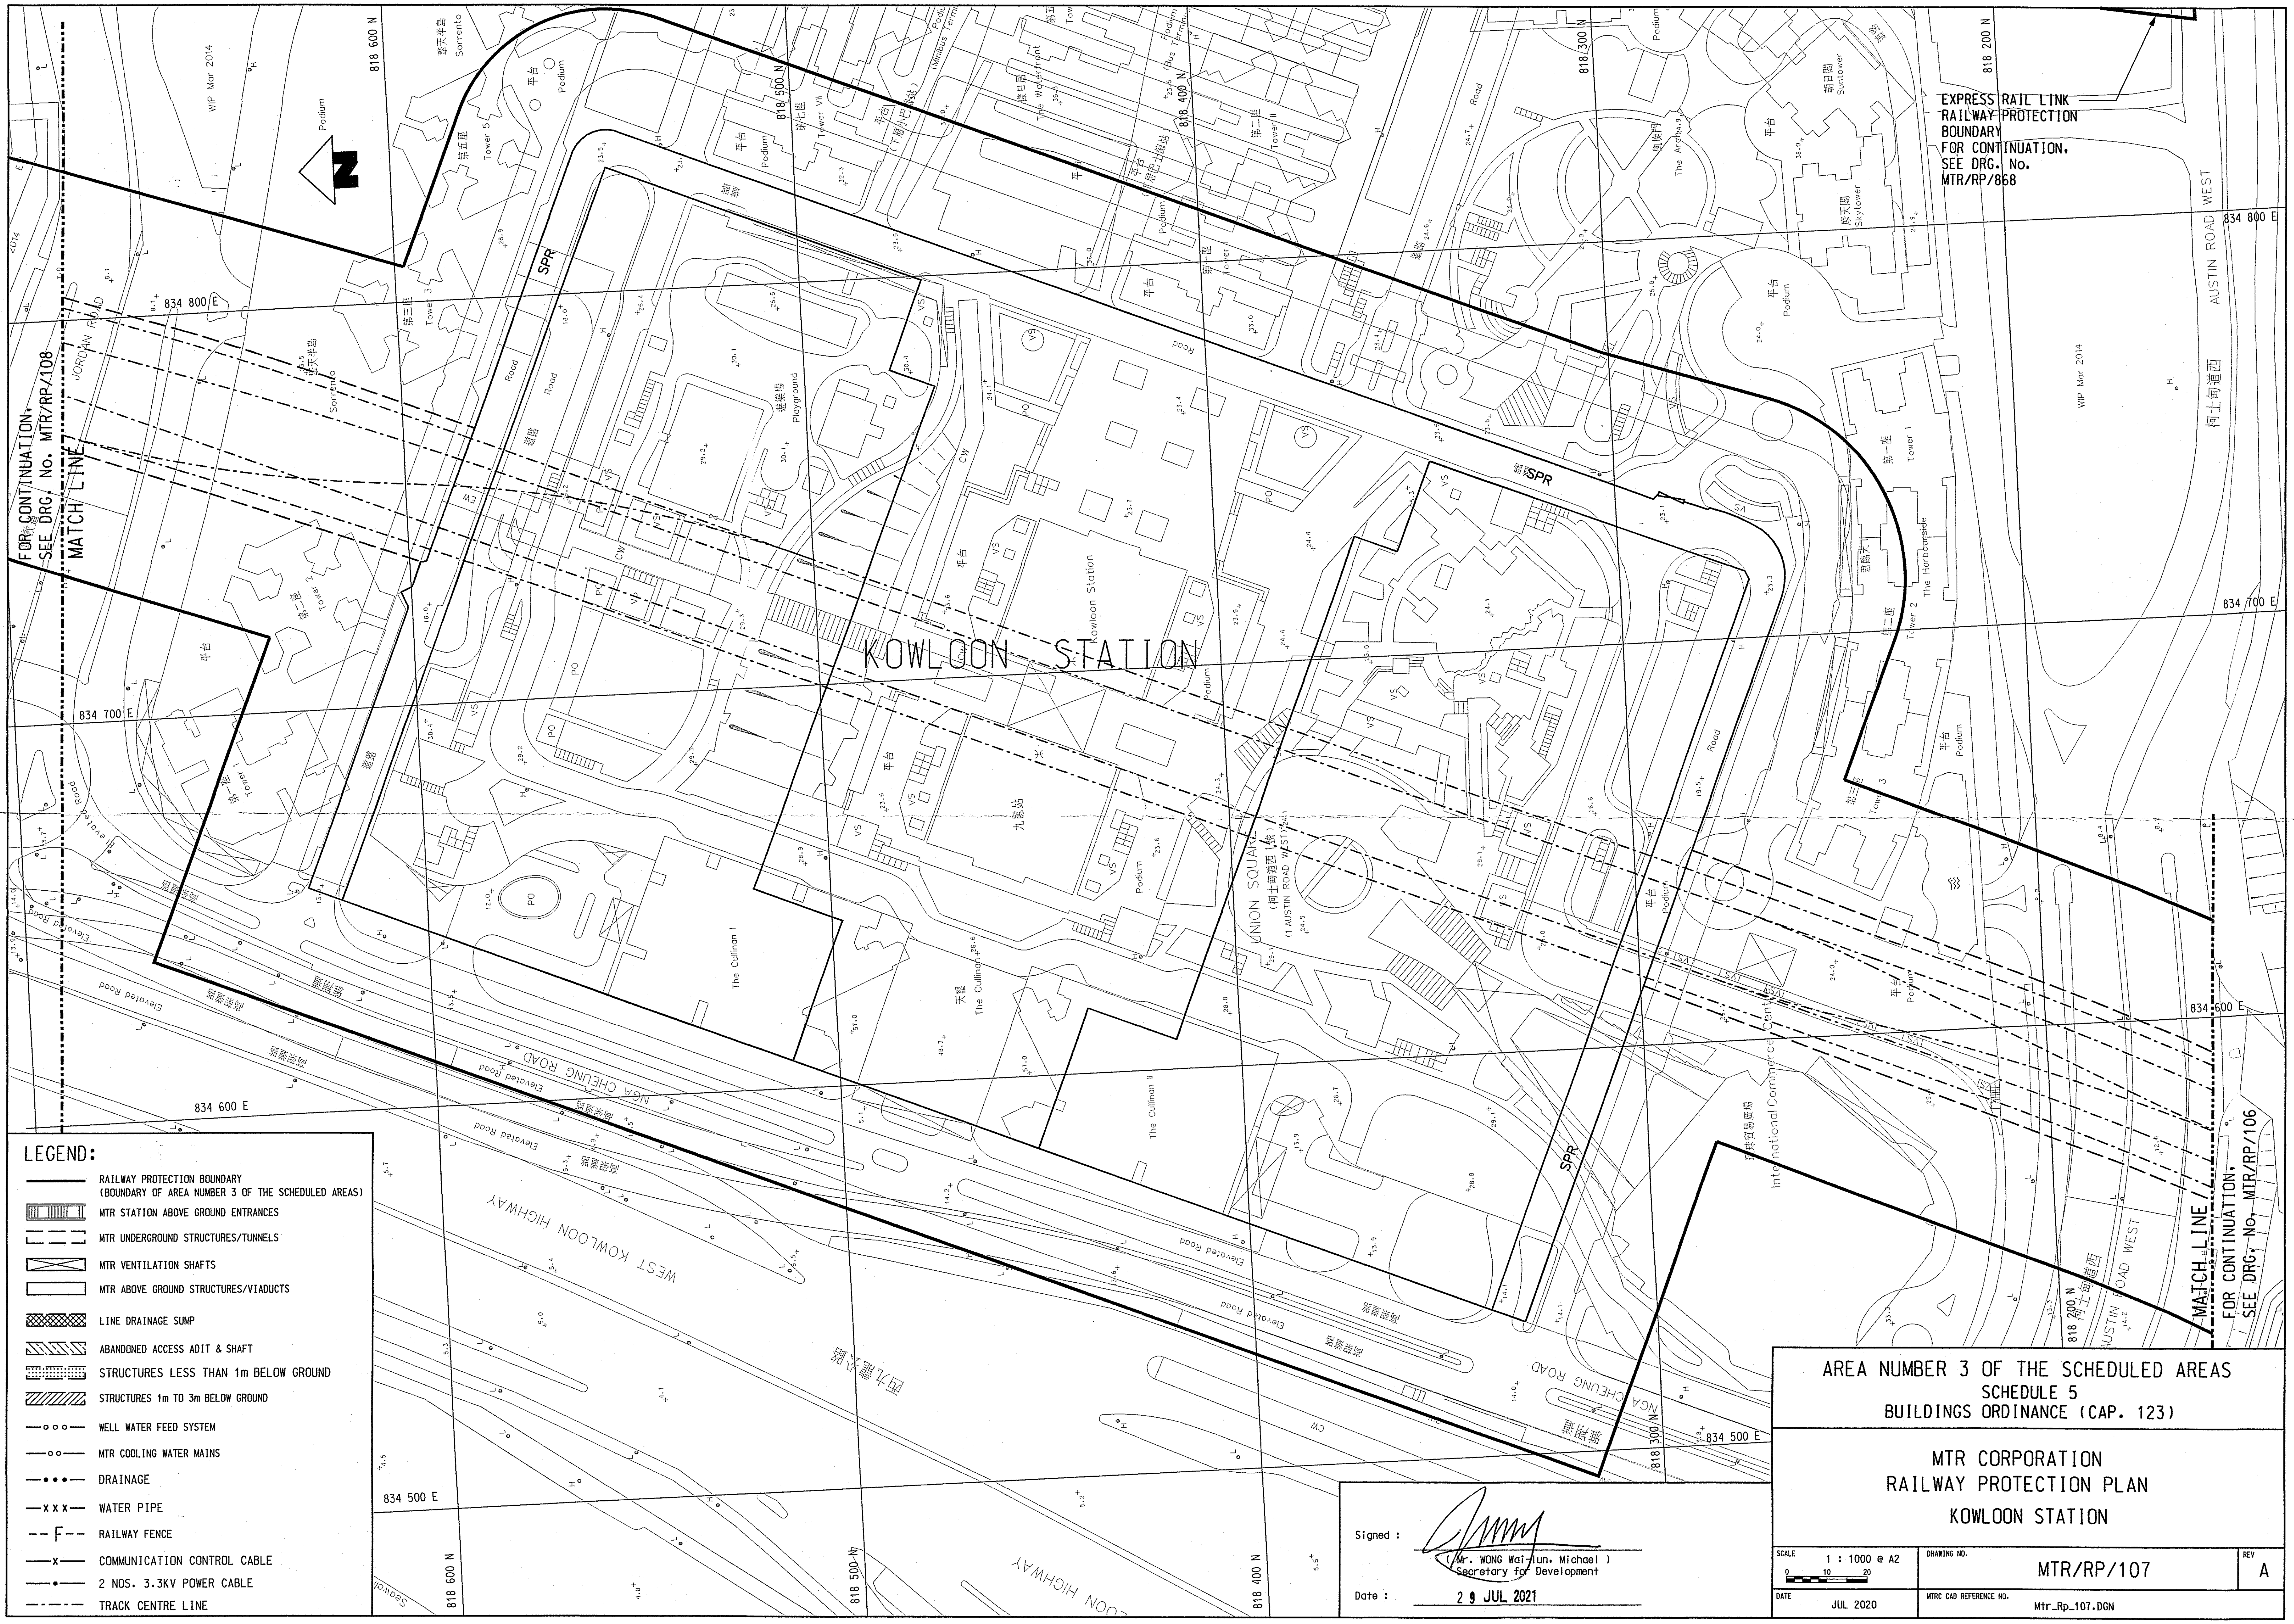

LEGEND:

Symbol	Description
———	RAILWAY PROTECTION BOUNDARY (BOUNDARY OF AREA NUMBER 3 OF THE SCHEDULED AREAS)
	MTR STATION ABOVE GROUND ENTRANCES
— — —	MTR UNDERGROUND STRUCTURES/TUNNELS
	MTR VENTILATION SHAFTS
	MTR ABOVE GROUND STRUCTURES/VIADUCTS
	LINE DRAINAGE SUMP
	ABANDONED ACCESS ADIT & SHAFT
	STRUCTURES LESS THAN 1m BELOW GROUND
	STRUCTURES 1m TO 3m BELOW GROUND
—o o o—	WELL WATER FEED SYSTEM
—oo—	MTR COOLING WATER MAINS
—•••—	DRAINAGE
—x x x—	WATER PIPE
--F--	RAILWAY FENCE
—x—	COMMUNICATION CONTROL CABLE
—•—	2 NOS. 3.3KV POWER CABLE
—·—·—	TRACK CENTRE LINE

Signed : (Mr. WONG Wai-lun, Michael) Secretary for Development

Date : 29 JUL 2021

AREA NUMBER 3 OF THE SCHEDULED AREAS
SCHEDULE 5
BUILDINGS ORDINANCE (CAP. 123)

MTR CORPORATION
RAILWAY PROTECTION PLAN
KOWLOON STATION

SCALE	DRAWING NO.	REV
1 : 1000 @ A2	MTR/RP/107	A
DATE: JUL 2020	MTRC CAD REFERENCE NO.: Mtr_Rp_107.DGN	