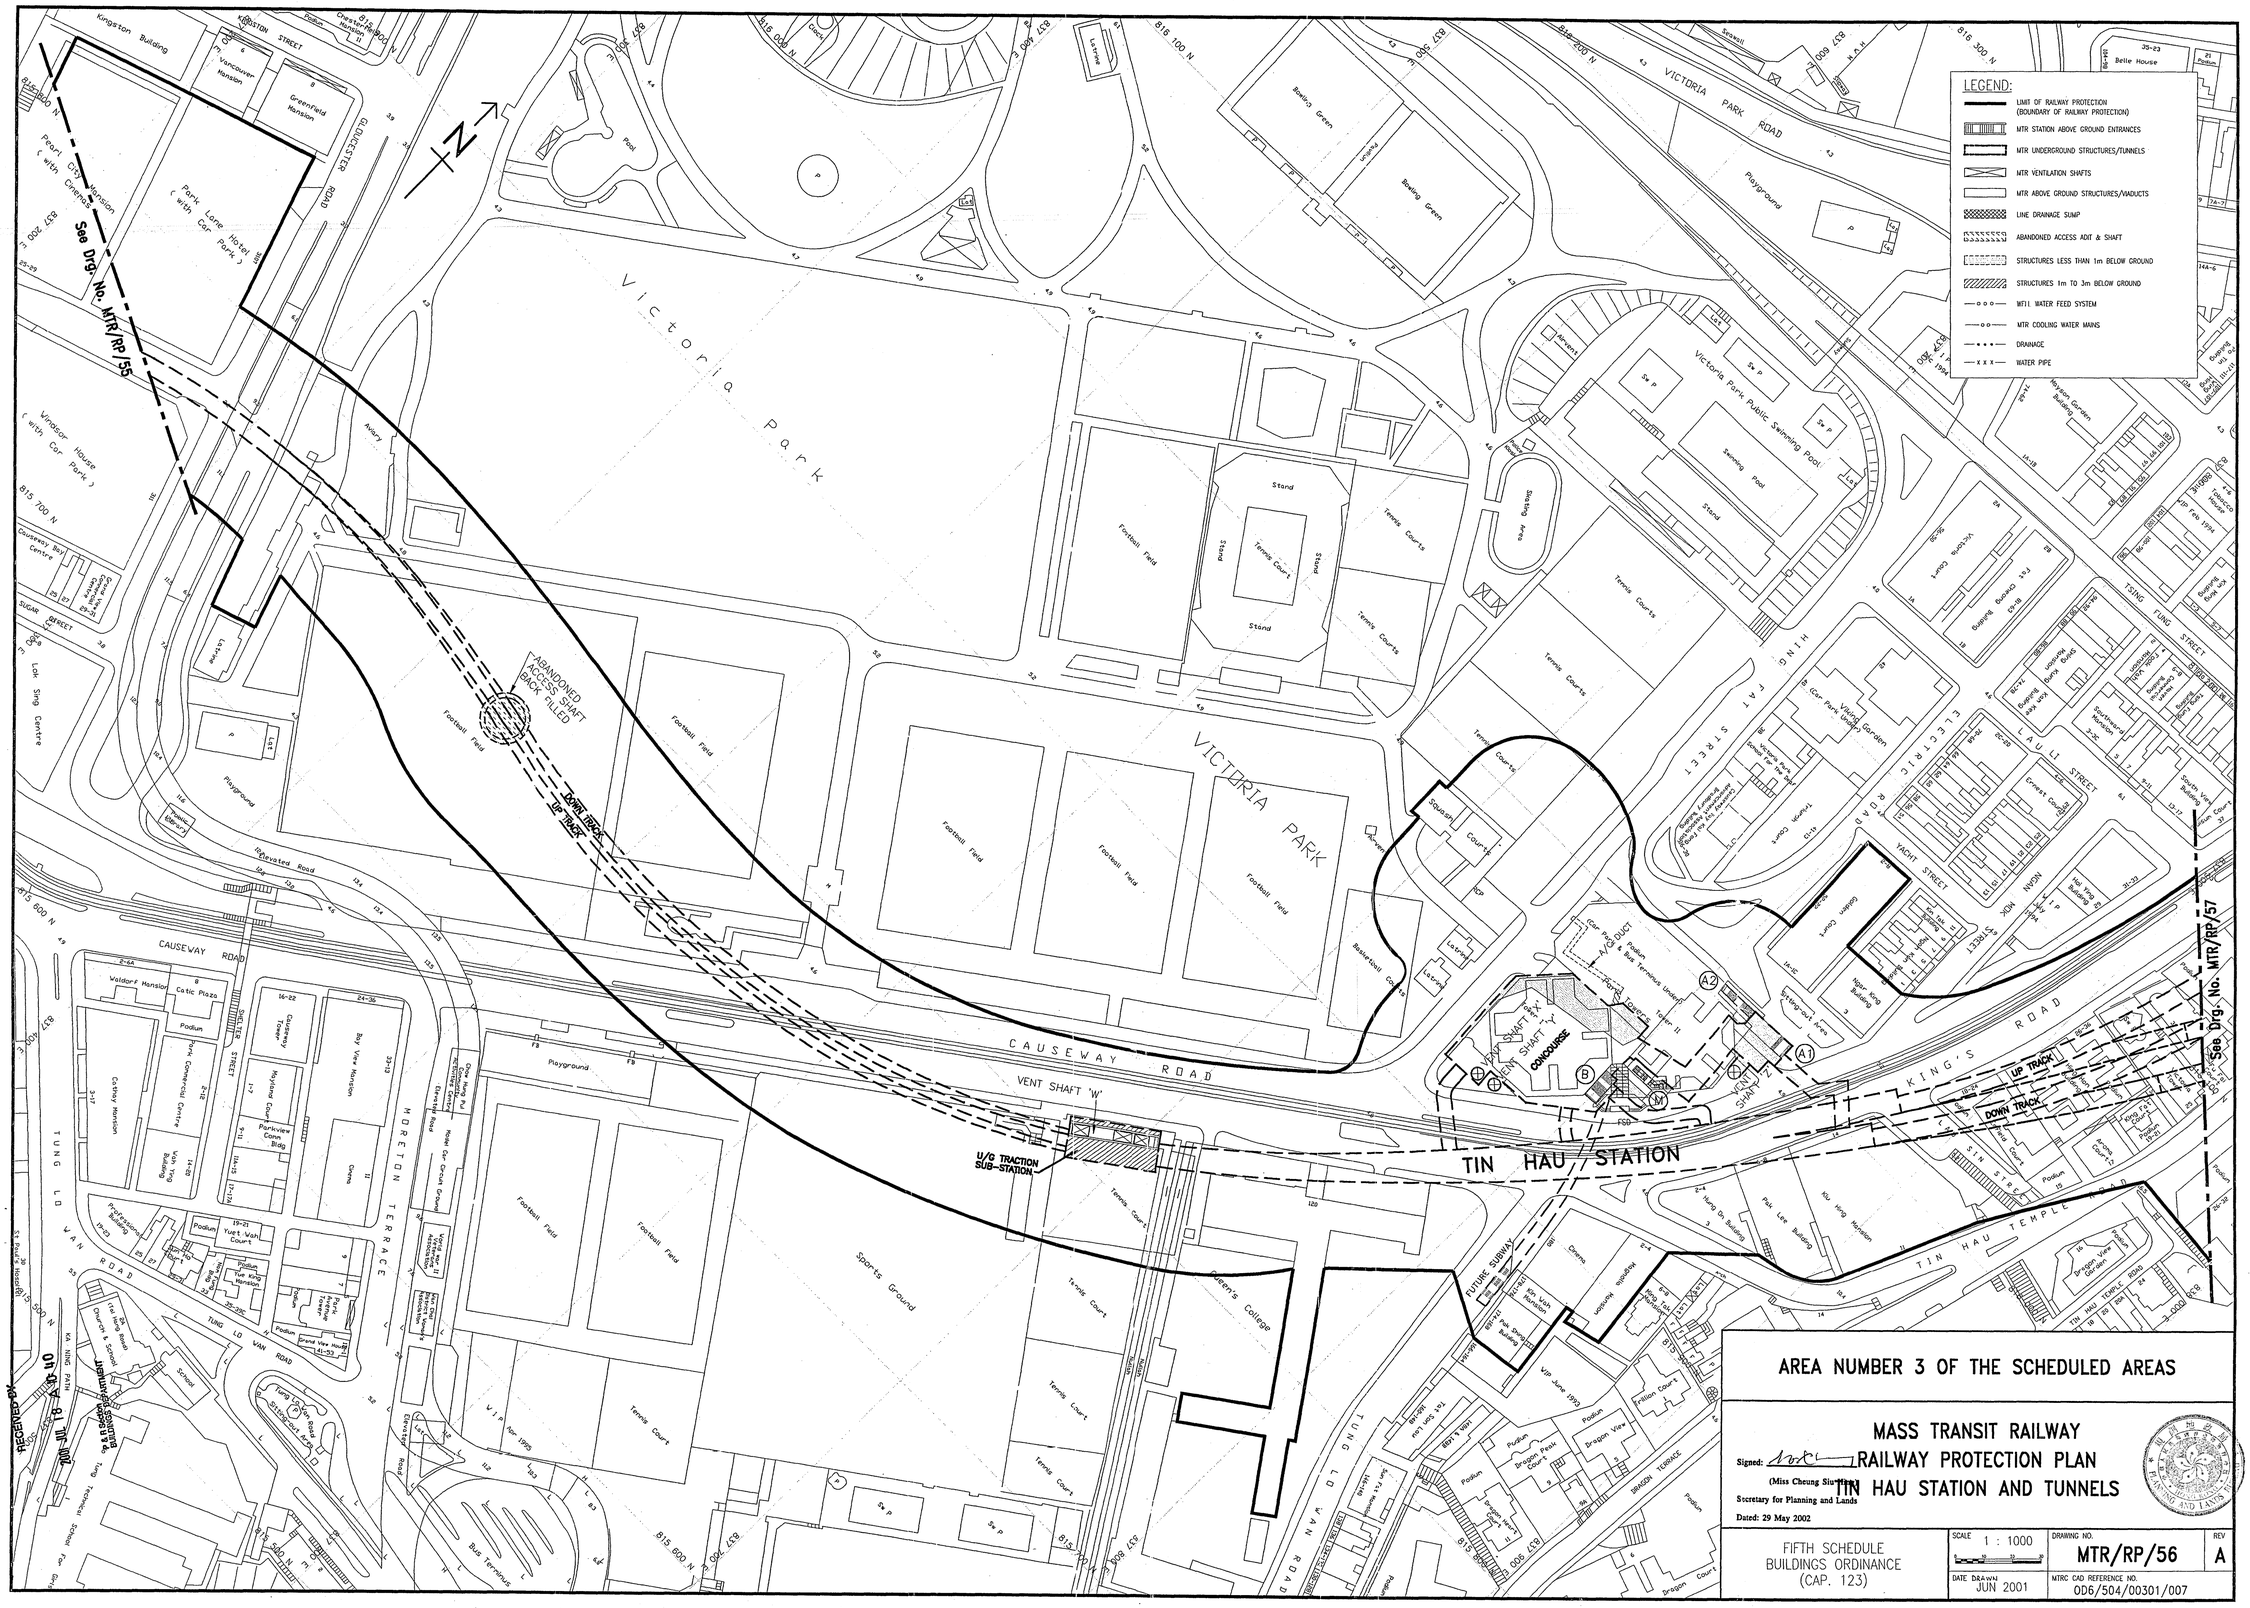
LEGEND:
LIMIT OF RAILWAY PROTECTION (BOUNDARY OF RAILWAY PROTECTION)
MTR STATION ABOVE GROUND ENTRANCES
MTR UNDERGROUND STRUCTURES/TUNNELS
MTR VENTILATION SHAFTS
MTR ABOVE GROUND STRUCTURES/VIADUCTS
LINE DRAINAGE SUMP
ABANDONED ACCESS ADIT & SHAFT
STRUCTURES LESS THAN 1m BELOW GROUND
STRUCTURES 1m TO 3m BELOW GROUND
WFII WATER FEED SYSTEM
MTR COOLING WATER MAINS
DRAINAGE
WATER PIPE
See Drg. No. MTR/RP/55
See Drg. No. MTR/RP/57
ABANDONED ACCESS SHAFT BACK FILLED
DOWN TRACK
UP TRACK
U/G TRACTION SUB-STATION
VENT SHAFT 'W'
VENT SHAFT 'X'
VENT SHAFT 'Y'
VENT SHAFT 'Z'
CONCOURSE
TIN HAU STATION
FUTURE SUBWAY
Victoria Park
Victoria Park Public Swimming Pool
CAUSEWAY ROAD
VICTORIA PARK ROAD
KING'S ROAD
TIN HAU TEMPLE ROAD
TUNG LO VAN ROAD
MORETON TERRACE
Queen's College
Sports Ground
Football Field
Tennis Courts
Bowling Green
Playground
Pool
Aviary
Elevated Road
Bus Terminus
Kingston Building
Pearl City Mansion (with Cinema)
Park Lane Hotel (with Car Park)
Windsor House (with Car Park)
Lok Sing Centre
Victoria Garden
Belle House
Hoyun Garden Building
Waldorf Mansion
Cetay Mansion
Bay View Mansion
Dragon Peak Court
Dragon View
Dragon Court
Pak Lee Building
Ku Hung Mansion
Hung Dr. Building
Tung Lok Yuen Restaurant
Tung Tin Hau Temple
Tung Tin School for Girls
Church & School
Ma Ning Path
Tung Lo Yuen Park
Tung Tin Road
Sugar Street
Kingston Street
Gloucester Road
Tung Fung Street
Lau Li Street
Yacht Street
Noon Nok Street
Electric Road
Fat Shing Street
Sin Sze Street
Tung Ld Van Road
Dragon Terrace
Elevated Road
Lawn
Stand
Tennis Court
Squash Court
Swimming Pool
Sv P
Podium
Park Commercial Centre
Wyndsor Court
Parkview Comm. Bldg.
Yuet Wah Court
Yue Kong Mansion
Grand Vue Hse.
Ice Skate Rink
Tung Lok Yuen Park
Bus Terminus
Sports Ground
Queen's College
Tennis Court
Football Field
Playground
Aviary
Pool
Bowling Green
Stand
Tennis Court
Swimming Pool
Sv P
Podium
Dragon Court
Dragon Peak Court
Dragon View
Dragon Terrace