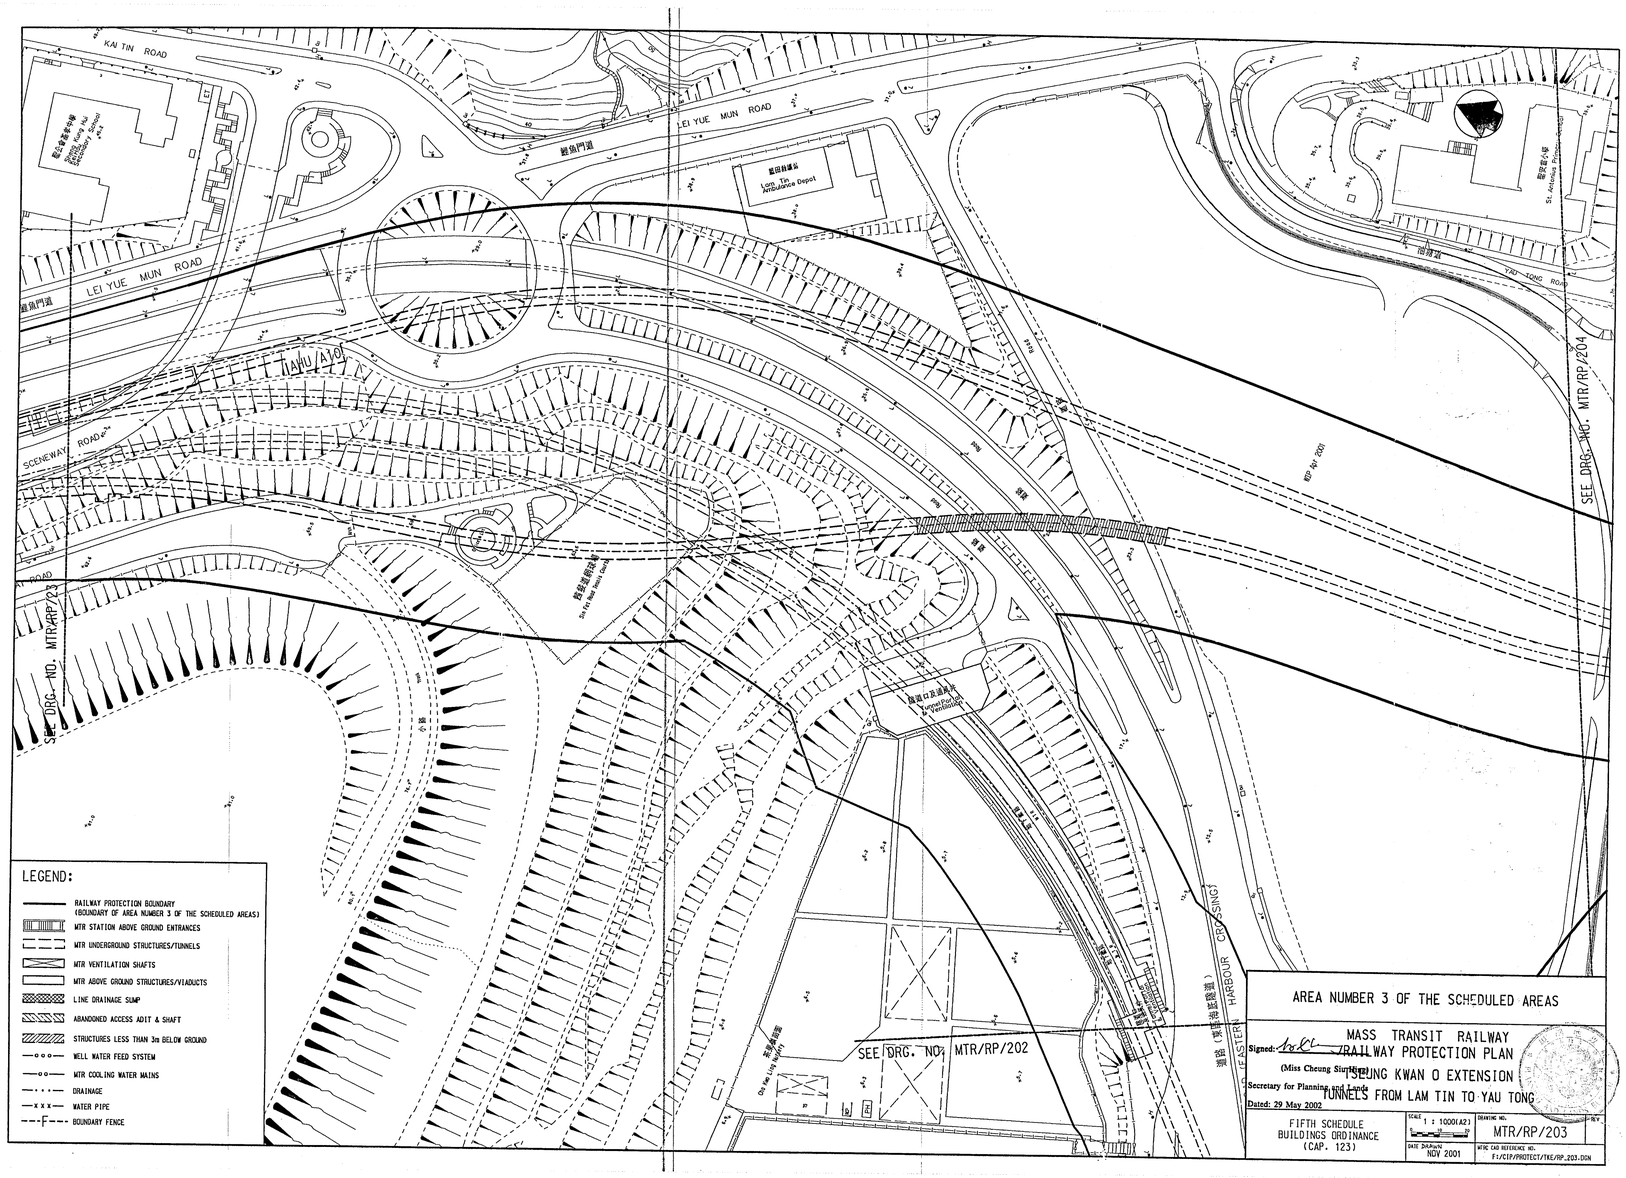
KAI TIN ROAD
LEI YUE MUN ROAD
LEI YUE MUN ROAD
Lam Tin Ambulance Depot
TIAHU/A101
SCENEWAY ROAD
SEE DRG. NO. MTR/RP/203
SEE DRG. NO. MTR/RP/202
SEE DRG. NO. MTR/RP/204
EASTERN HARBOUR CROSSING
LEGEND:
RAILWAY PROTECTION BOUNDARY (BOUNDARY OF AREA NUMBER 3 OF THE SCHEDULED AREAS)
MTR STATION ABOVE GROUND ENTRANCES
MTR UNDERGROUND STRUCTURES/TUNNELS
MTR VENTILATION SHAFTS
MTR ABOVE GROUND STRUCTURES/VIADUCTS
LINE DRAINAGE SUMP
ABANDONED ACCESS ADIT & SHAFT
STRUCTURES LESS THAN 3m BELOW GROUND
WELL WATER FEED SYSTEM
MTR COOLING WATER MAINS
DRAINAGE
WATER PIPE
BOUNDARY FENCE
AREA NUMBER 3 OF THE SCHEDULED AREAS
MASS TRANSIT RAILWAY
RAILWAY PROTECTION PLAN
TSEUNG KWAN O EXTENSION
TUNNELS FROM LAM TIN TO YAU TONG
Signed:
(Miss Cheung Siu-Hung)
Secretary for Planning and Lands
Dated: 29 May 2002
FIFTH SCHEDULE
BUILDINGS ORDINANCE
(CAP. 123)
SCALE 1 : 1000(A2)
DRAWING NO.
MTR/RP/203
REV.
DATE PLOTTED
NOV 2001
MTRC CAD REFERENCE NO.
E:/CEP/PROTECT/TKE/RP_203.DGN