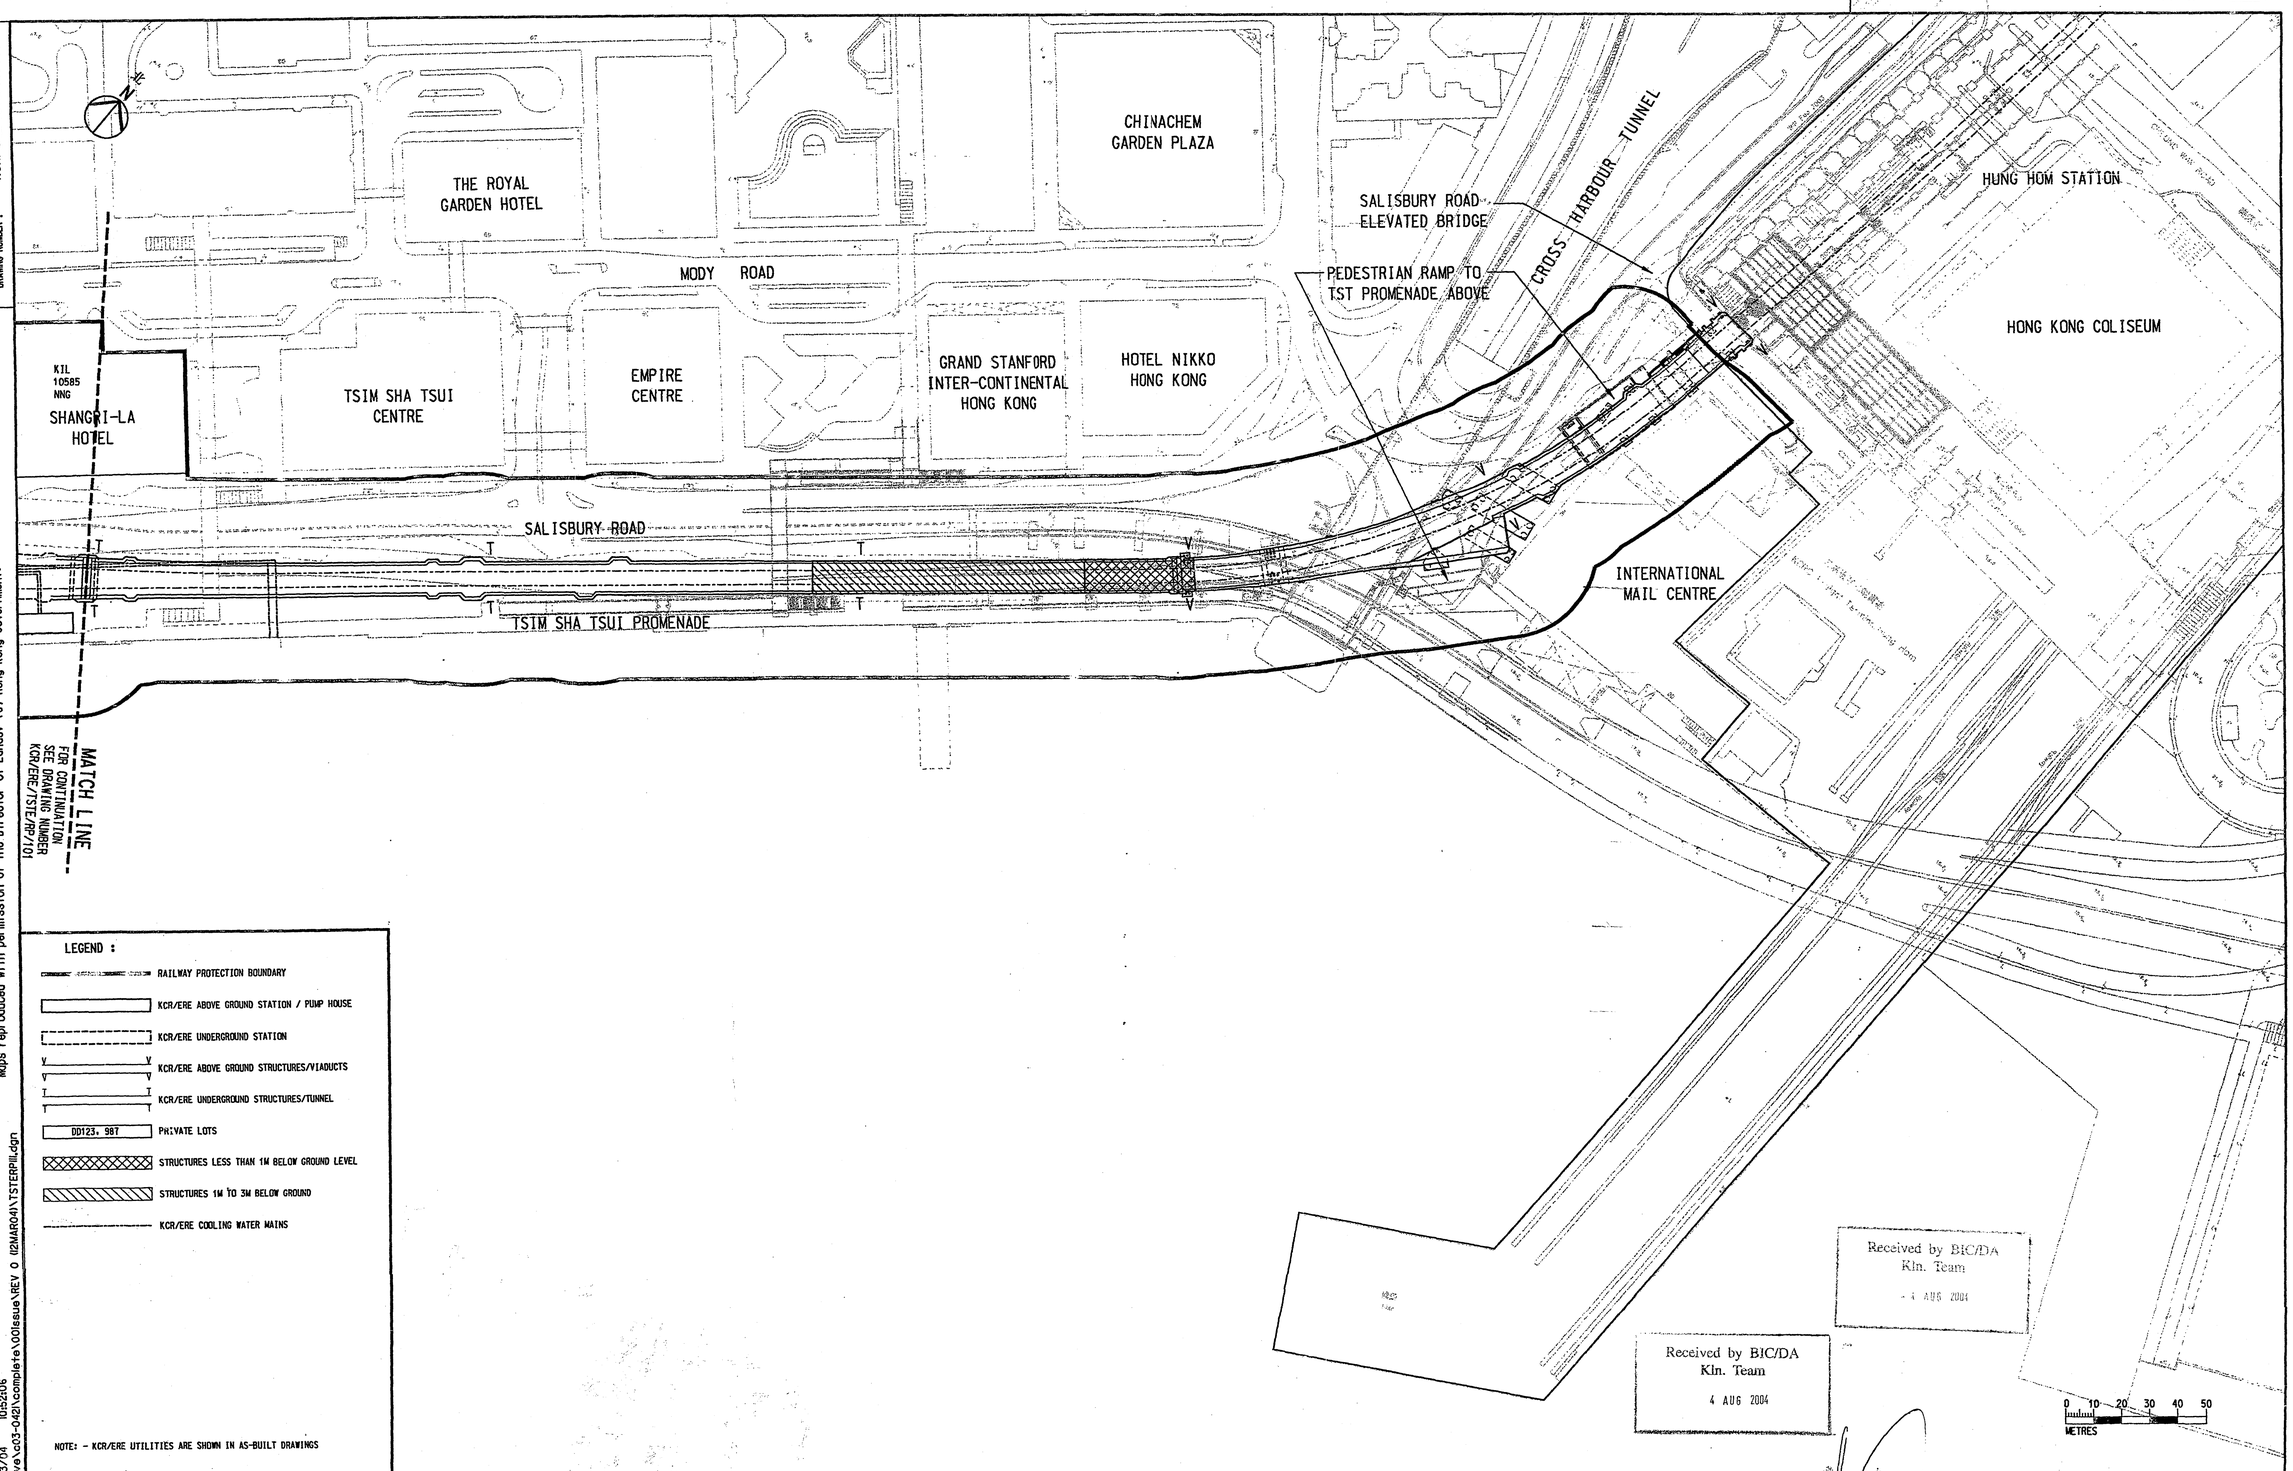

Received by BIC/DA
Kln. Team
4 AUG 2004

Received by BIC/DA
Kln. Team
4 AUG 2004

LEGEND :

- RAILWAY PROTECTION BOUNDARY
- KCR/ERE ABOVE GROUND STATION / PUMP HOUSE
- KCR/ERE UNDERGROUND STATION
- KCR/ERE ABOVE GROUND STRUCTURES/VIADUCTS
- KCR/ERE UNDERGROUND STRUCTURES/TUNNEL
- DD123, 987 PRIVATE LOTS
- STRUCTURES LESS THAN 1M BELOW GROUND LEVEL
- STRUCTURES 1M TO 3M BELOW GROUND
- KCR/ERE COOLING WATER MAINS

NOTE: - KCR/ERE UTILITIES ARE SHOWN IN AS-BUILT DRAWINGS

DRAWING NUMBER : KCR/ERE/TSTE/RP/111

Maps reproduced with permission of The Director of Lands. (C) Hong Kong Government.

ED BY: ad50906 19/03/04 10:52:06
NAME: u:\int\H\jr\active\c03-042\complete\00issue\REV 0 (12MAR04)\TSTERP111.dgn

DESIGNED BY	D. WONG
DRAWN BY	K. CHON
CHECKED BY	F. LI
IN CHARGE	P. CHUI
DATE	

KCR East Rail Extensions 東鐵支線

AREA NUMBER 3(2) OF THE SCHEDULED AREAS
FIFTH SCHEDULE
BUILDINGS ORDINANCE (CAP.123)

RAILWAY LINES OF THE
KOWLOON-CANTON RAILWAY CORPORATION
EAST RAIL EXTENSIONS-HUNG HOM TO TSIM SHA TSUI
RAILWAY PROTECTION PLAN

Signed: (Michael M Y SUEN)
Secretary for Housing, Planning and Lands
Date: 1 JUN 2004

CADD FILENAME	TSTERP111.DGN
CADD DATE	12MAR2004
SCALE	1:1000@A1
DRAWING NUMBER	KCR/ERE/TSTE/RP/111
SHEET NO	2
STAGE CODE	
REV	

FULL SIZE A1